DRAWING NOTES:

1. ALTERNATE #1: INSTALL NEW GAS PIPING AND VALVES UP TO THE ROOF TOP UNITS. EXISTING ROOF TOP UNITS TO REMAIN.

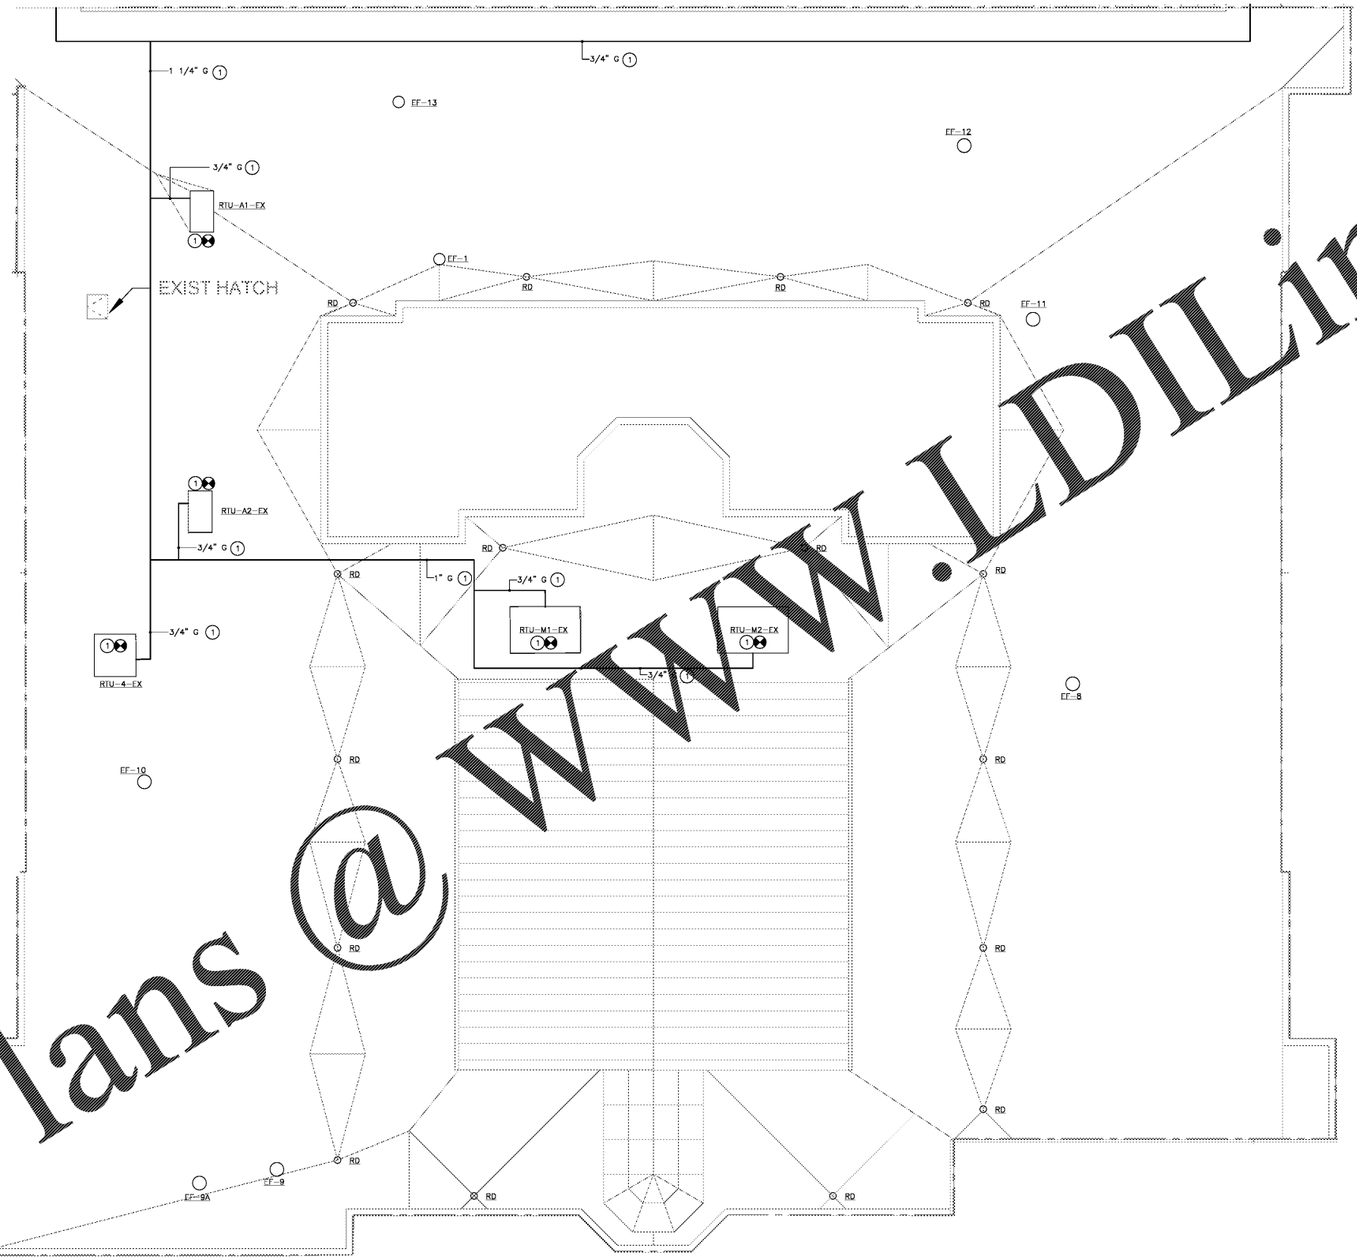

GRAPHIC SCALE

8 4 0 8 16

SCALE: 1/8"=1'-0"
UNIT OF MEASURE: FEET

KEY PLAN

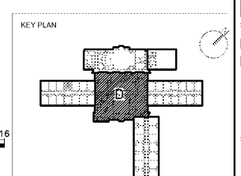

CDH

CDH Partners Road
Suite 100
Alpharetta, GA 30060-6959
770.429.9000
www.cdhpartners.com

COPYRIGHT © 2018 CDH PARTNERS, INC.
ARCHITECTURE

FULTON COUNTY SCHOOL SYSTEM

RIVER EVES ELEMENTARY SCHOOL - RENOVATION

9000 EVES ROAD
ROSWELL, GA 30076

PROJECT NO: 18046.00

50% CD'S	08/07/2018
PERMIT SET	09/20/2018
95% CD'S	11/08/2018
BID SET	12/03/2018

GEORGIA REGISTERED No. PE025 PROFESSIONAL ENGINEER DANIEL NOTO

CONTRACT DOCUMENT ISSUED FOR CONSTRUCTION

SHEET TITLE

PLUMBING ROOF PLAN - SECTION D

SHEET NUMBER

P201D

Order Plans @ WWW.LDILine.com