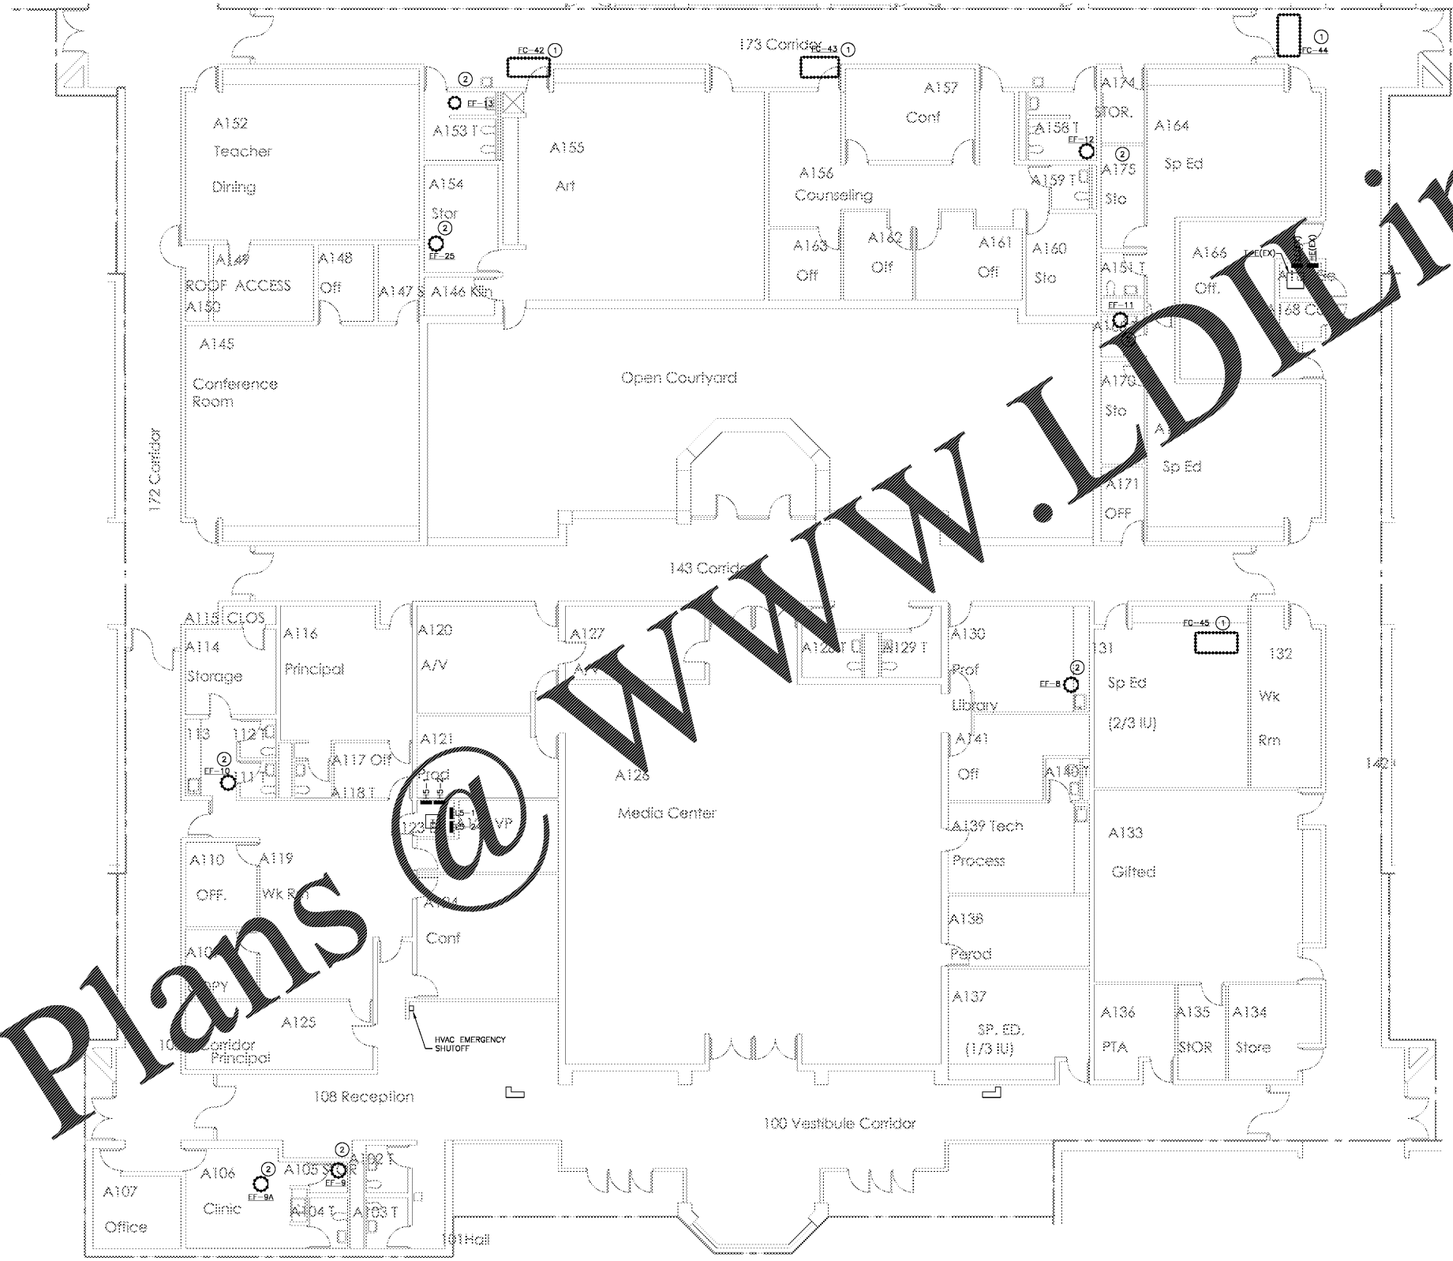

ELECTRICAL POWER PLAN – SECTION D – DEMOLITION

SCALE: 1/8" = 1'-0"

GENERAL NOTES:

1. COORDINATE DEMOLITION WITH FIELD CONDITIONS AND MECHANICAL DRAWINGS.

DEMOLITION NOTES:

1. DISCONNECT EXISTING CIRCUIT FOR SUSPENDED FAN COIL UNIT. MAINTAIN EXISTING CONDUIT AND CONDUCTORS FOR RECONNECTION OF NEW EQUIPMENT.
2. DISCONNECT EXISTING CIRCUIT FOR ROOF MOUNTED EXHAUST FAN. MAINTAIN EXISTING CONDUIT AND CONDUCTORS FOR RECONNECTION OF NEW EQUIPMENT.

GRAPHIC SCALE

8 4 0 8 16

SCALE: 1/8"=1'-0"
UNIT OF MEASURE: FEET

KEY PLAN

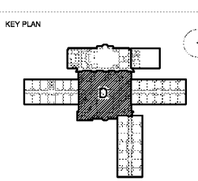

CDH
Road
A 30060-68
770.42
www.cdh

COPYRIGHT © 20 PARTNERS, INC.
ALL RIGHTS RESERVED

FULTON COUNTY SCHOOL SYSTEM

RIVER EVES ELEMENTARY SCHOOL - RENOVATION

9000 EVES ROAD
ROSWELL, GA 30076

PROJECT NO: 18046.00

	50% CD'S	08/07/2018
	PERMIT SET	09/20/2018
	95% CD'S	11/08/2018
	BID SET	12/03/2018

GEORGIA REGISTERED PROFESSIONAL ENGINEER NO. PE046287 PROFESSIONAL ENGINEER JASON ALAN GREER

CONTRACT DOCUMENT
ISSUED FOR
CONSTRUCTION

SHEET TITLE

ELECTRICAL POWER PLAN - SECTION D - DEMOLITION

SHEET NUMBER

ED101D

Order Plans @ WWW.LDLine.com