GENERAL NOTES:

1. COORDINATE DEMOLITION WITH FIELD CONDITIONS AND MECHANICAL DRAWINGS.

DEMOLITION NOTES:

1. DISCONNECT EXISTING CIRCUIT FOR SUSPENDED FAN COIL UNIT. MAINTAIN EXISTING CONDUIT AND CONDUCTORS FOR RECONNECTION OF NEW EQUIPMENT.
2. EQUIPMENT INSIDE DASHED BOUNDARY IS LOCATED ON THE MEZZANINE LEVEL ABOVE.

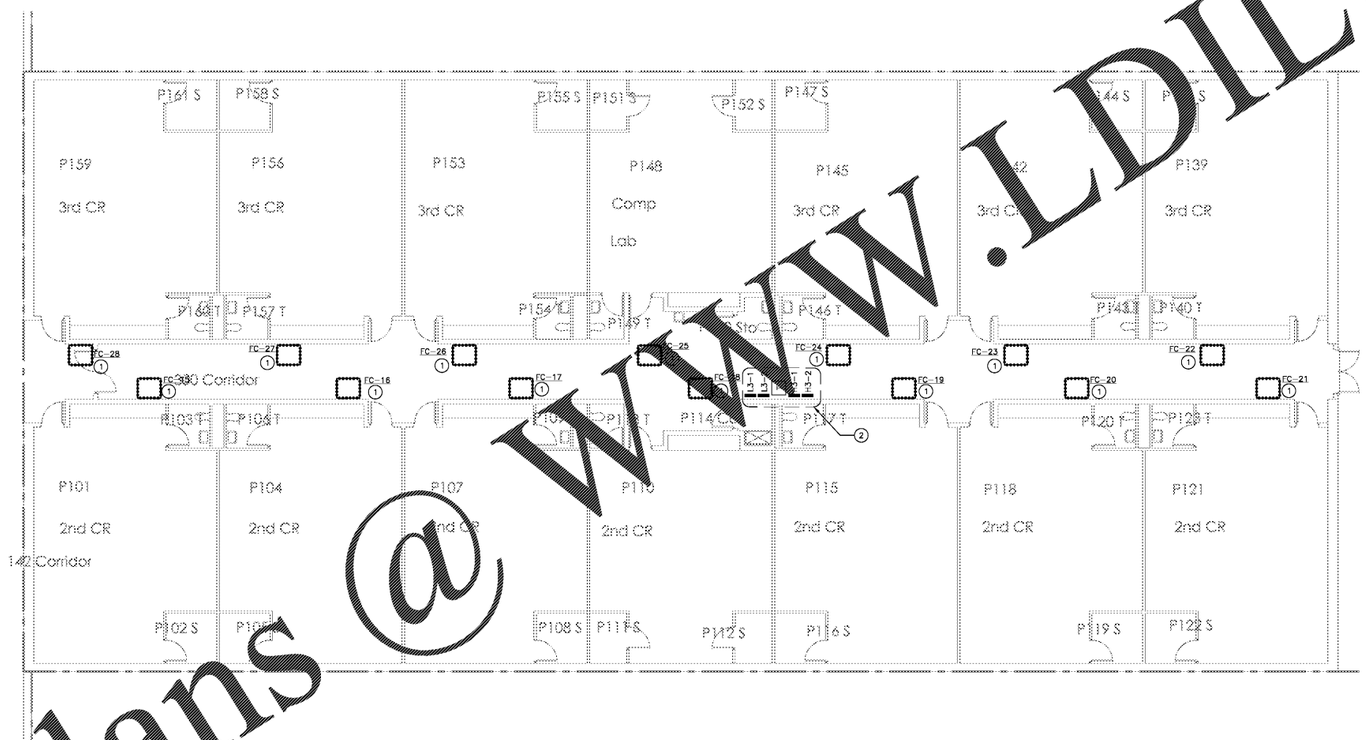

ELECTRICAL POWER PLAN – SECTION E – DEMOLITION

SCALE: 1/8" = 1'-0"

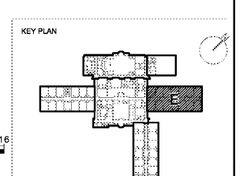

GRAPHIC SCALE

8 4 0 8 16

SCALE: 1/8"=1'-0"

UNIT OF MEASURE: FEET

CDH

CDH Partners Road
Roswell, GA 30060-8958
770.424.3636
www.cdhpartners.com

COPYRIGHT © 2018 CDH PARTNERS, INC.
ALL RIGHTS RESERVED

FULTON COUNTY SCHOOL SYSTEM

RIVER EVES ELEMENTARY SCHOOL - RENOVATION

9000 EVES ROAD
ROSWELL, GA 30076

PROJECT NO: 18046.00

50% CD'S	08/07/2018
PERMIT SET	09/20/2018
95% CD'S	11/08/2018
BID SET	12/03/2018

GEORGIA REGISTERED PROFESSIONAL ENGINEER No. PE042207 JASON ALAN GREER

CONTRACT DOCUMENT ISSUED FOR CONSTRUCTION

SHEET TITLE

ELECTRICAL POWER PLAN - SECTION E - DEMOLITION

SHEET NUMBER

ED101E

Order Plans @ WWW.LDILine.com