GENERAL NOTES:

1. DEMOLISH LIGHTING FIXTURES INDICATED ON THIS SHEET. FIELD VERIFY EXACT LOCATIONS AND QUANTITIES.
2. MAINTAIN EXISTING LIGHTING CIRCUITS TO BE REUSED FOR NEW LIGHTING FIXTURES.
3. MAINTAIN CONTROL DEVICES AND WIRING DEVICES TO BE REUSED FOR NEW LIGHTING FIXTURE CONTROL.

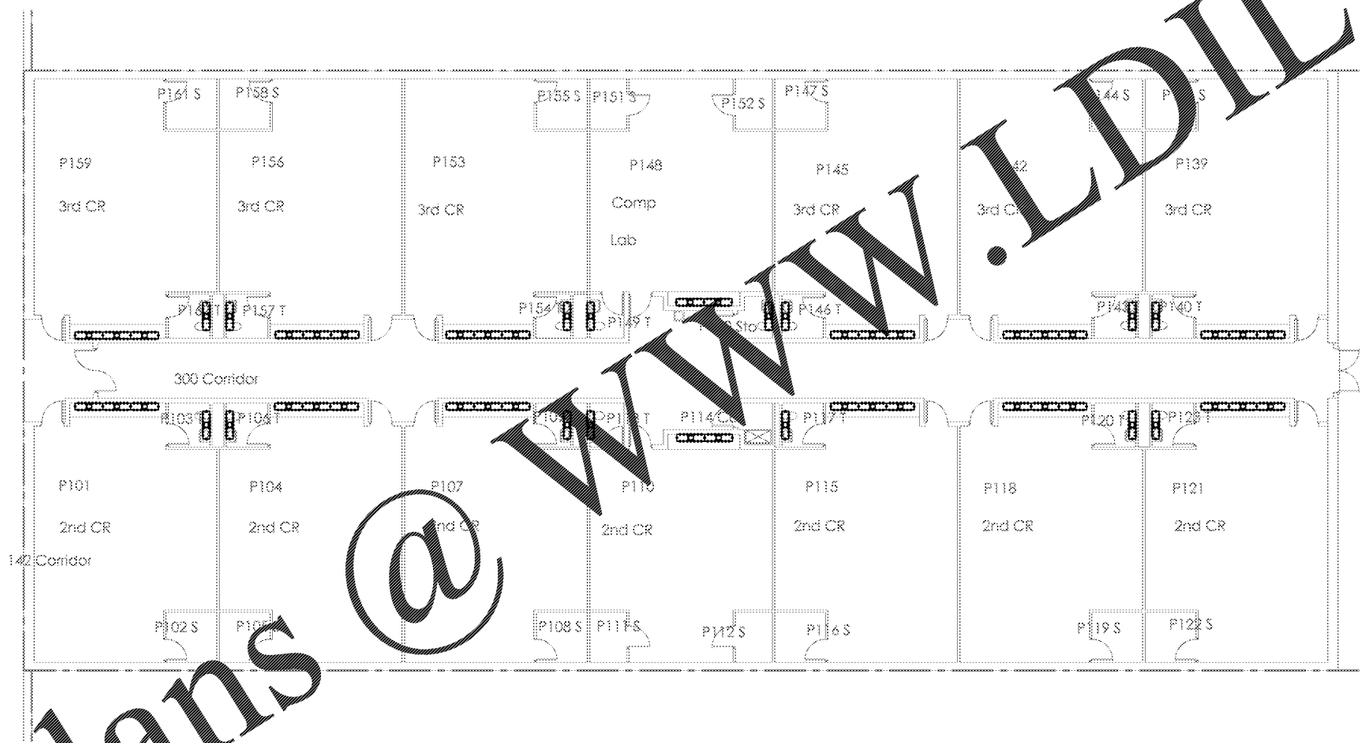

ELECTRICAL LIGHTING PLAN – SECTION E – DEMOLITION

SCALE: 1/8" = 1'-0"

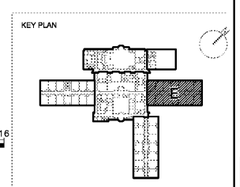

GRAPHIC SCALE

8 4 0 8 16

SCALE: 1/8"=1'-0"

UNIT OF MEASURE: FEET

CDH

FULTON COUNTY SCHOOL SYSTEM

RIVER EVES ELEMENTARY SCHOOL - RENOVATION

9000 EVES ROAD
ROSWELL, GA 30076

PROJECT NO: 18046.00

50% CD'S	08/07/2018
PERMIT SET	09/20/2018
95% CD'S	11/08/2018
BID SET	12/03/2018

GEORGIA REGISTERED PROFESSIONAL ENGINEER JASON ALAN GREER

CONTRACT DOCUMENT ISSUED FOR CONSTRUCTION

SHEET TITLE

ELECTRICAL LIGHTING PLAN - SECTION E - DEMOLITION

SHEET NUMBER

ED201E

Order Plans @ WWW.LDILine.com