GENERAL NOTES:

1. MECHANICAL EQUIPMENT AND ELECTRICAL DISTRIBUTION EQUIPMENT SHOWN ON THIS PLAN IN THE WING HALLWAYS IS LOCATED ON THE MEZZANINE LEVEL.
2. CONTRACTOR SHALL FIELD VERIFY EXACT CIRCUITS SERVING EXISTING MECHANICAL EQUIPMENT.
3. COORDINATE SAFETY SWITCH, MANUAL MOTOR STARTER AND OTHER WIRING DEVICES WITH FIELD CONDITIONS. INSTALL DISCONNECTING MEANS AS CLOSE TO EQUIPMENT AS POSSIBLE. DISCONNECTS SERVING ABOVE CEILING EQUIPMENT SHALL BE INSTALLED ABOVE CEILING.

DRAWING NOTES:

1. CONNECT NEW FAN COIL UNIT TO EXISTING CIRCUIT. PROVIDE SAFETY SWITCH AS INDICATED.
2. COORDINATE RECEPTACLE LOCATION WITH EXISTING IT RACK AND OWNER.
3. EQUIPMENT INSIDE DASHED BOUNDARY IS LOCATED ON THE MEZZANINE LEVEL ABOVE.

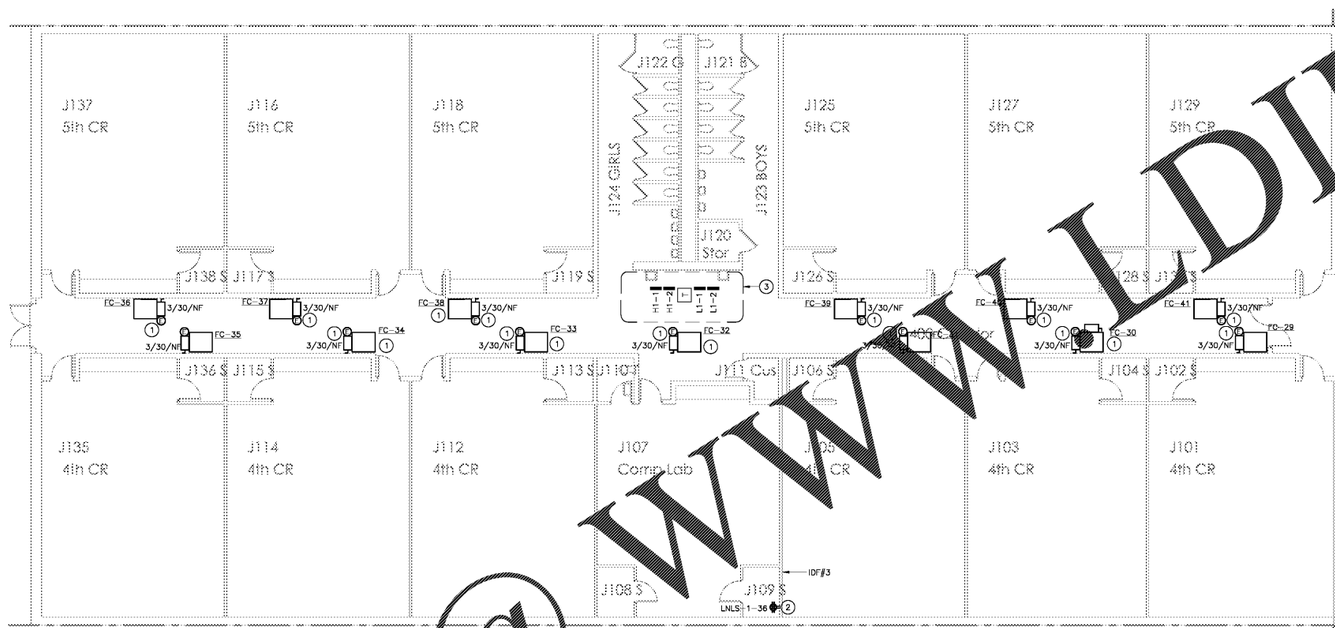

ELECTRICAL POWER PLAN – SECTION C

SCALE: 1/8" = 1'-0"

Order Plans @ WWW.LDILine.com

GRAPHIC SCALE

8 4 0 8 16

SCALE: 1/8"=1'-0"
UNIT OF MEASURE: FEET

KEY PLAN

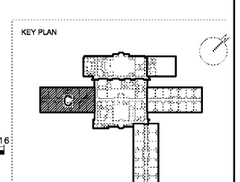

CDH
[illegible] Road
[illegible], GA 30060-8[illegible]
770.42[illegible]
www.cdh[illegible]ers.com

COPYRIGHT © 20[illegible] CDH PARTNERS, INC.
All rights reserved.

FULTON COUNTY SCHOOL SYSTEM

RIVER EVES ELEMENTARY SCHOOL - RENOVATION

9000 EVES ROAD
ROSWELL, GA 30076

PROJECT NO: 18046.00

	50% CD'S	08/07/2018
	PERMIT SET	09/20/2018
	95% CD'S	11/08/2018
	BID SET	12/03/2018

GEORGIA REGISTERED PROFESSIONAL ENGINEER
No. PE046307
JASON ALAN GREER

CONTRACT DOCUMENT ISSUED FOR CONSTRUCTION

SHEET TITLE

ELECTRICAL POWER PLAN - SECTION C

SHEET NUMBER

E101C