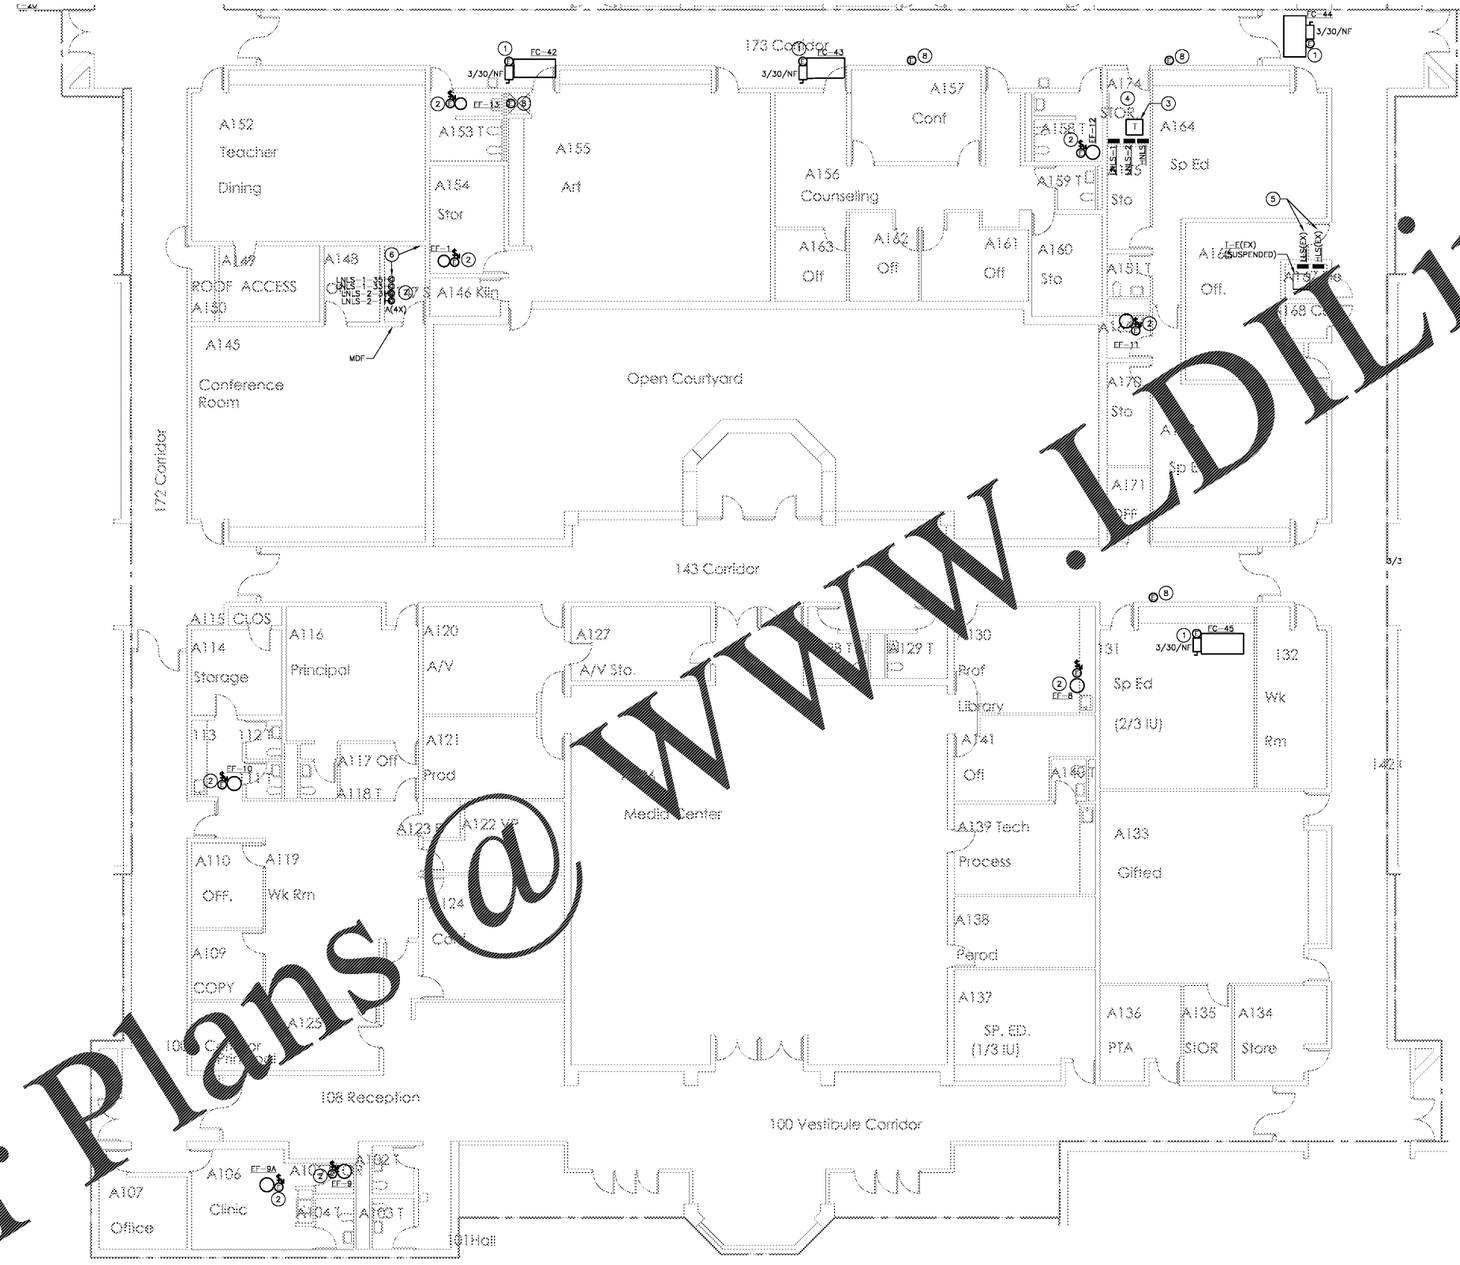

ELECTRICAL POWER PLAN – SECTION D

SCALE: 1/8" = 1'-0"

GENERAL NOTES:

1. CONTRACTOR SHALL FIELD VERIFY EXACT CIRCUITS SERVING EXISTING MECHANICAL EQUIPMENT.
2. COORDINATE SAFETY SWITCH, MANUAL MOTOR STARTER AND OTHER WIRING DEVICES WITH FIELD CONDITIONS. INSTALL DISCONNECTING MEANS AS CLOSE TO EQUIPMENT AS POSSIBLE. DISCONNECTS SERVING ABOVE CEILING EQUIPMENT SHALL BE INSTALLED ABOVE CEILING.

DRAWING NOTES:

1. CONNECT NEW FAN COIL UNIT TO EXISTING CIRCUIT. PROVIDE SAFETY SWITCH AS INDICATED.
2. CONNECT NEW ROOF MOUNTED EXHAUST FAN TO EXISTING CIRCUIT. PROVIDE NEW MANUAL MOTOR STARTER SWITCH AS INDICATED.
5. TRAPEZE HUNG TRANSFORMER.
6. EC SHALL PROVIDE NEW SIGNAGE FOR NEW ELECTRICAL ROOM. COORDINATE ROOM NAME AND NUMBER WITH OWNER.
5. REMOVE EXISTING PANELS HE AND LE. REFER TO E501.
6. RELOCATE TWO EXISTING 30A RECEPTACLES FROM CORNER OF ROOM. COORDINATE FINAL LOCATION WITH EXISTING IT RACK AND OWNER.
7. COORDINATE RECEPTACLE LOCATION WITH EXISTING IT RACK AND OWNER.
8. EQUIPMENT CONNECTION FOR ELECTRIC TRAP PRIMER. CONNECT TO NEAREST NON-DEDICATED CONVENIENCE RECEPTACLE CIRCUIT.

GRAPHIC SCALE
8 4 0 8 16
SCALE: 1/8"=1'-0"
UNIT OF MEASURE: FEET

KEY PLAN

CDH
Road
A 30060-69
770.42
www.cdhpartners.com
COPYRIGHT © 20 CDH PARTNERS, INC.
All rights reserved

FULTON COUNTY SCHOOL SYSTEM

RIVER EVES ELEMENTARY SCHOOL - RENOVATION

9000 EVES ROAD
ROSWELL, GA 30076

PROJECT NO: 18046.00

	50% CD'S	08/07/2018
	PERMIT SET	09/20/2018
	95% CD'S	11/08/2018
	BID SET	12/03/2018

GEORGIA
GEORGE & PETERS
No. PE046507
PROFESSIONAL
ENGINEER
JASON ALAN GREER

CONTRACT DOCUMENT
ISSUED FOR
CONSTRUCTION

SHEET TITLE
ELECTRICAL
POWER PLAN -
SECTION D

SHEET NUMBER
E101D

Order Plans @ WWW.LDLine.com