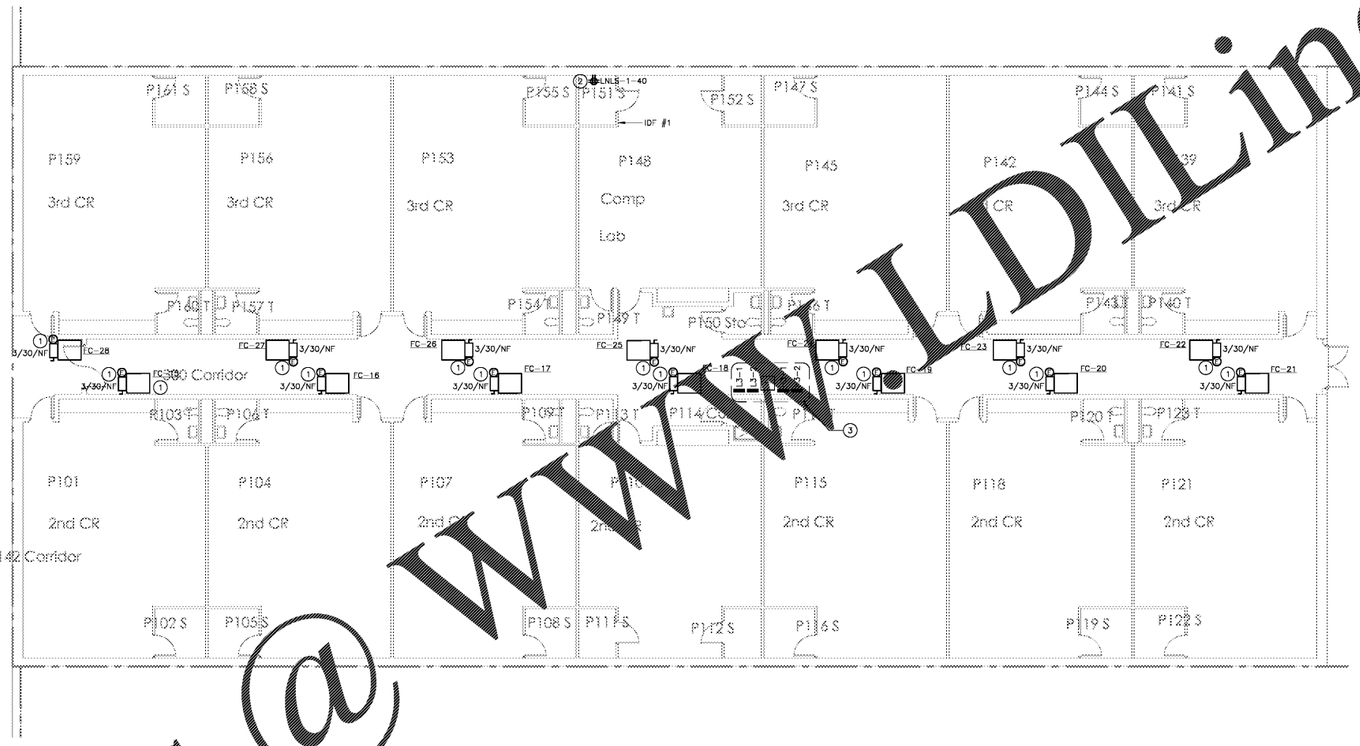

ELECTRICAL POWER PLAN – SECTION E

SCALE: 1/8" = 1'-0"

GENERAL NOTES:

1. MECHANICAL EQUIPMENT AND ELECTRICAL DISTRIBUTION EQUIPMENT SHOWN ON THIS PLAN IN THE WING HALLWAYS IS LOCATED ON THE MEZZANINE LEVEL.
2. CONTRACTOR SHALL FIELD VERIFY EXACT CIRCUITS SERVING EXISTING MECHANICAL EQUIPMENT.
3. COORDINATE SAFETY SWITCH, MANUAL MOTOR STARTER AND OTHER WIRING DEVICES WITH FIELD CONDITIONS. INSTALL DISCONNECTING MEANS AS CLOSE TO EQUIPMENT AS POSSIBLE. DISCONNECTS SERVING ABOVE CEILING EQUIPMENT SHALL BE INSTALLED ABOVE CEILING.

DRAWING NOTES:

1. CONNECT NEW FAN COIL UNIT TO EXISTING CIRCUIT. PROVIDE SAFETY SWITCH AS INDICATED.
2. COORDINATE RECEPTACLE LOCATION WITH EXISTING IT RACK AND OWNER.
3. EQUIPMENT INSIDE DASHED BOUNDARY IS LOCATED ON THE MEZZANINE LEVEL ABOVE.

CDH
Road
A 30060-68
770.42
www.cdhpartners.com
COPYRIGHT © 20 CDH PARTNERS, INC.
All rights reserved

FULTON COUNTY SCHOOL SYSTEM

RIVER EVES ELEMENTARY SCHOOL - RENOVATION

9000 EVES ROAD
ROSWELL, GA 30076

PROJECT NO: 18046.00

	50% CD'S	08/07/2018
	PERMIT SET	09/20/2018
	95% CD'S	11/08/2018
	BID SET	12/03/2018

GEORGIA
REGISTERED
No. PE046527
PROFESSIONAL
ENGINEER
JASON ALAN GREER

CONTRACT DOCUMENT
ISSUED FOR
CONSTRUCTION

SHEET TITLE
ELECTRICAL POWER PLAN - SECTION E

SHEET NUMBER
E101E

KEY PLAN

GRAPHIC SCALE
8 4 0 8 16
SCALE: 1/8"=1'-0"
UNIT OF MEASURE: FEET

Order Plans @ WWW.LDILine.com