dell consulting
MEP Engineering
Andrew W. Maurin 25120
Alabama Certificate Number CA-4146-E
613 Downtowner Blvd. Suite D
Mobile, Alabama 36609
P: 251-316-0015 F: 850-332-6629
Dell Consulting project: 17-129

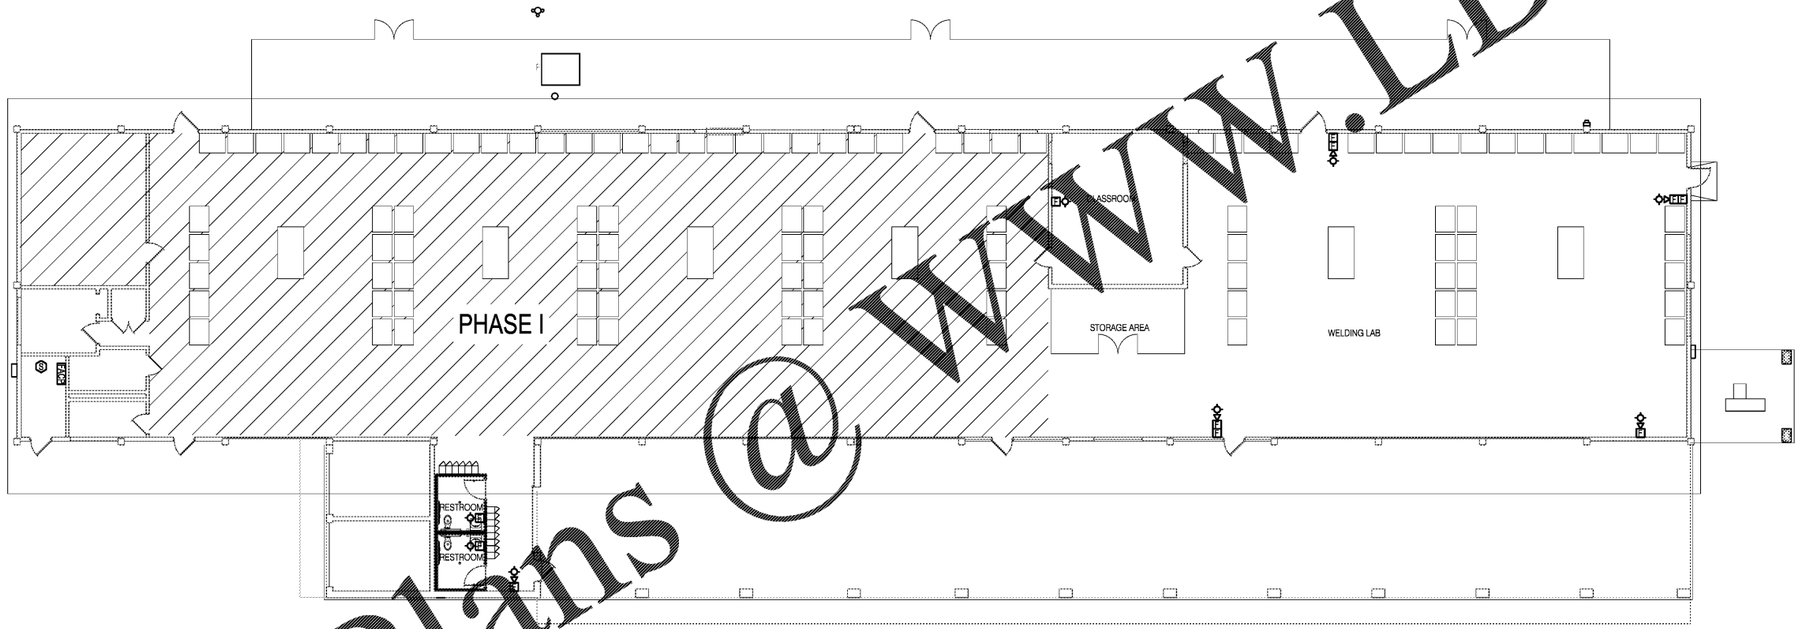

N

1 NEW WORK FIRE ALARM PLAN PHASE II

10' 0' 10' 20'

SCALE: 3/32"=1'-0"

Order Plans @ WWW.LDILine.com

GMC

11 North Water Street, Suite 15250
Mobile, AL 36602
T 251.460.4106
GMCNETWORK.COM

ISSUE | DATE

ISSUE FOR BID | 12/19/2018

DRAWN BY: ALS/GLH
CHECKED BY: CL

EXTERIOR DOORS, HARDWARE AND STOREFRONT REPLACEMENT
MOBILE, ALABAMA

GMC NO. AMOB170029.004

ALABAMA LICENSED 25120 PROFESSIONAL ENGINEER ANDREW W. MAURIN 12-19-2018

NEW WORK FIRE PROTECTION PLAN PHASE II

E5.0

sheet of