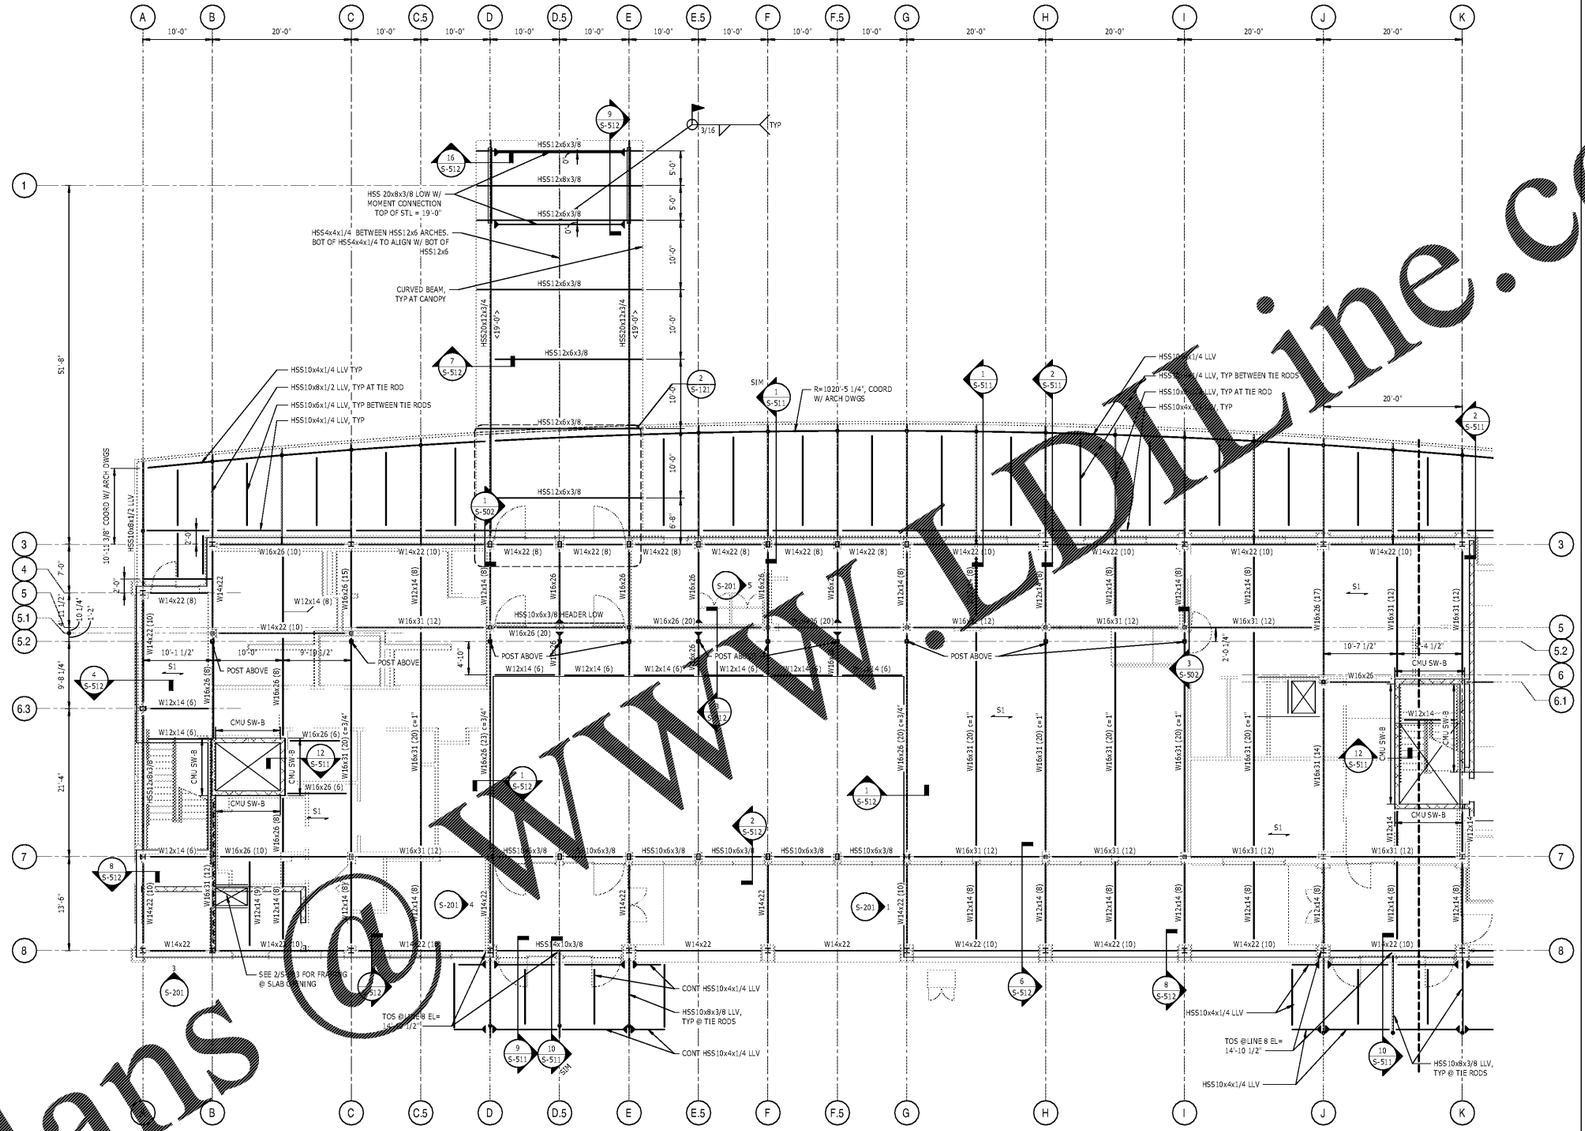

1 S-121 FLOOR FRAMING PLAN - WEST

1/8" = 1'-0"

NOTES:
1. FOR GENERAL NOTES AND ABBREVIATIONS, SEE S-001.
2. FINISHED FLOOR ELEVATION 15'-0" ABOVE REFERENCE FINISHED FLOOR ELEVATION, UNO.
3. TOP OF STEEL ELEVATION 6 1/4" BELOW FINISHED FLOOR ELEVATION, UNO. (No) INDICATES TOP OF STEEL ELEVATION.
4. S1 INDICATES STEEL DECK SPAN DIRECTION. CONSTRUCTION SHALL BE 3 1/4" LIGHT WEIGHT CONCRETE ON 3"-20GA COMPOSITE STEEL DECK. TOTAL THICKNESS = 6 1/4". SEE TYPICAL SLAB CONSTRUCTION DETAILS ON S-501.
5. MINIMUM COMPOSITE BEAM REACTION TO BE 10k, UNO.
6. ▶—— INDICATES MOMENT CONNECTION TYPE. SEE 10/S-501
7. SEE ELEVATION CALLOUTS ON PLAN FOR VERTICAL FRAME LOCATIONS. SEE S-200's FOR ELEVATIONS AND DETAILS.
8. FOR TYPICAL SLAB CONSTRUCTION DETAILS, SEE S-501.
9. FOR STEEL COLUMN SCHEDULE, SEE S-505.

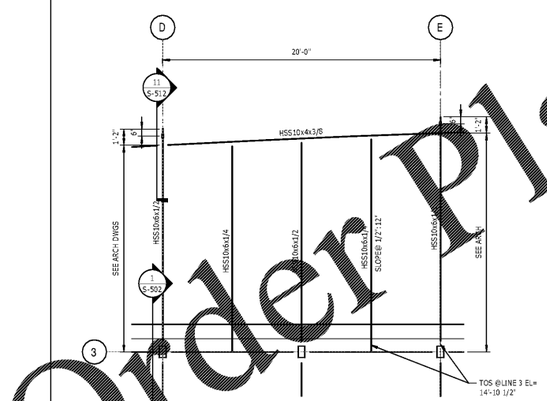

2 S-121 LOW CANOPY PLAN

1/4" = 1'-0"

Order Plans @ WWW.LDOnline.com

WILSON AIR CENTER

NORTH TERMINAL

HCDT FE...

CHARLOTTE-DOUGLAS INTERNATIONAL AIRPORT
5327 MOUNT FIELD DRIVE
CHARLOTTE, NC 28208

NORTH CAROLINA PROFESSIONAL SEAL 024096 ENGINEER MICHAEL A. CARDILINO
12/07/2018

ARCHITECT

THE WILSON GROUP
PO BOX 5510
CHARLOTTE, NC 28299
(704) 331-9747

CIVIL ENGINEER

TALBERT, BRIGHT & ELLINGTON
3525 WHITEHALL PARK DRIVE, SUITE 210
CHARLOTTE, NC 28273
(704) 426-6070 FIRM NO.: C-1163

STRUCTURAL ENGINEER

STEWART
101 N. TRYON ST., SUITE 1400
CHARLOTTE, NC 28202
(704) 334-3523 FIRM NO.: C-1051

MECHANICAL, ELECTRICAL, PLUMBING, AND FIRE PROTECTION ENGINEER

SABER ENGINEERING
2923 S. TRYON ST., SUITE 280
CHARLOTTE, NC 28203
(704) 373-0068 FIRM NO.: C-2130

LANDSCAPE ARCHITECT

URBAN DESIGN PARTNERS
1318-E6 CENTRAL AVENUE
CHARLOTTE, NC 28205
(704) 334-3303 FIRM NO. C-TBD

COMMUNICATIONS INFRASTRUCTURE

DB CONSULTING
246 LOVES FARM ROAD
BLACKSBURG, SC 29702
(704) 497-7228 FIRM NO. C-TBD

REVISIONS

DATE: DECEMBER 7, 2018
PROJECT NUMBER: 9197-000

SHEET TITLE:

PARTIAL FLOOR FRAMING PLAN WEST

SHEET NUMBER:

S-121