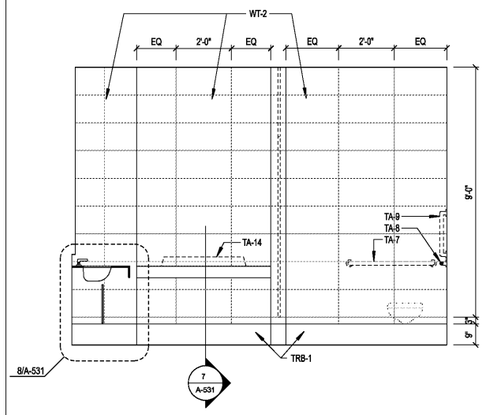

11 A-411 ENL. RESTROOM ELEV. 1/2"=1'-0"

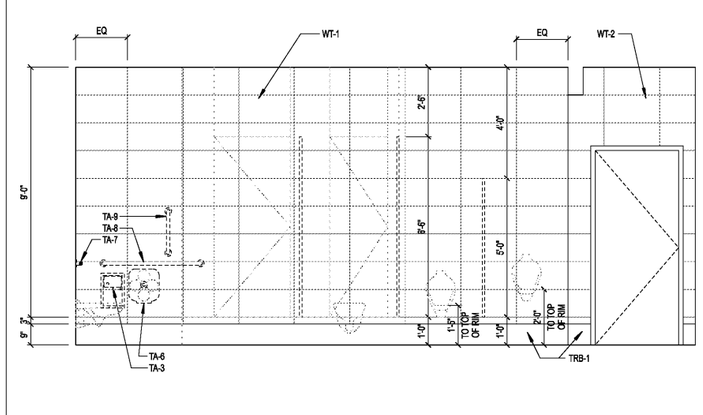

12 A-411 ENLARGED RESTROOM ELEVATION 1/2"=1'-0"

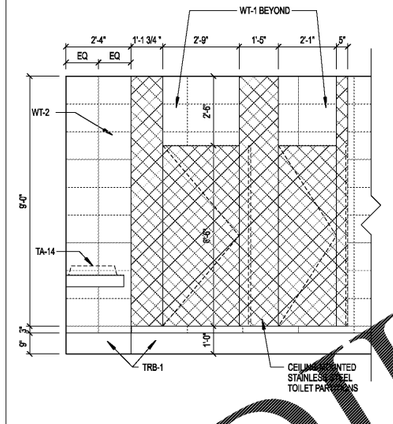

13 A-411 ENL. RR ELEV. 1/2"=1'-0"

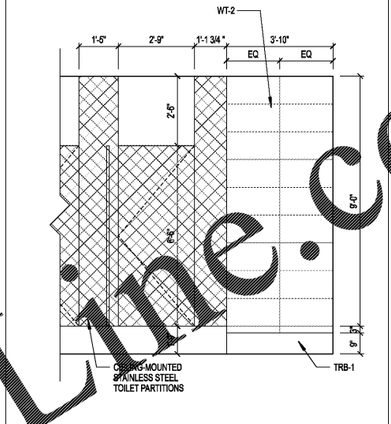

14 A-411 ENL. RR ELEV. 1/2"=1'-0"

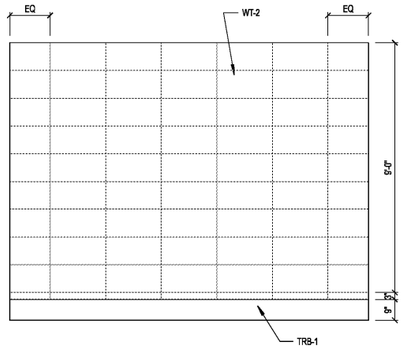

6 A-411 ENLARGED RESTROOM ELEVATION 1/2"=1'-0"

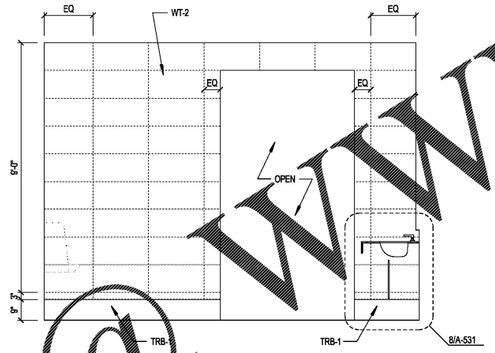

7 A-411 ENLARGED RESTROOM ELEVATION 1/2"=1'-0"

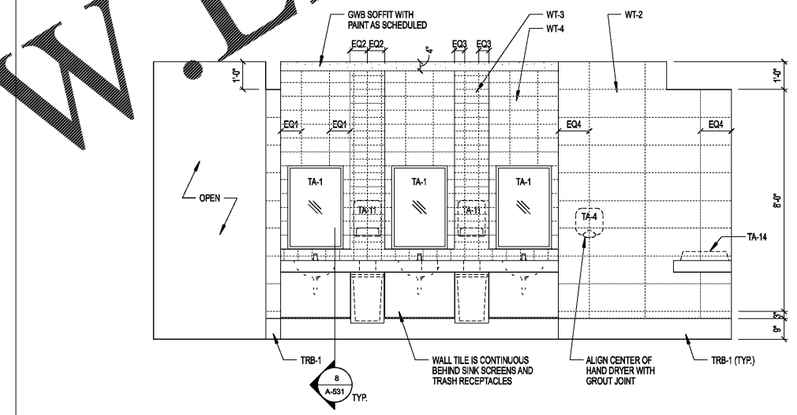

9 A-411 ENLARGED RESTROOM ELEVATION 1/2"=1'-0"

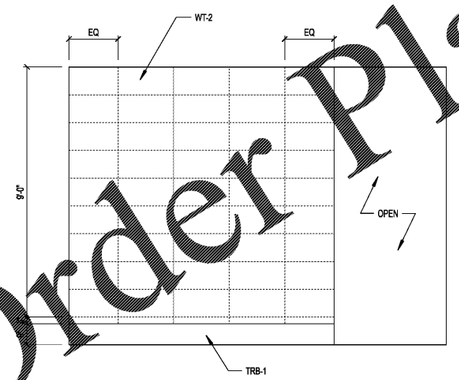

1 A-411 ENLARGED RESTROOM ELEVATION 1/2"=1'-0"

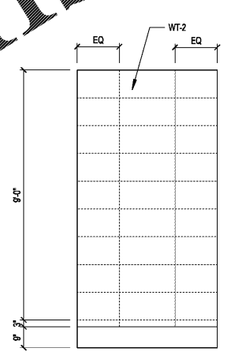

2 A-411 ENL. RR ELEV. 1/2"=1'-0"

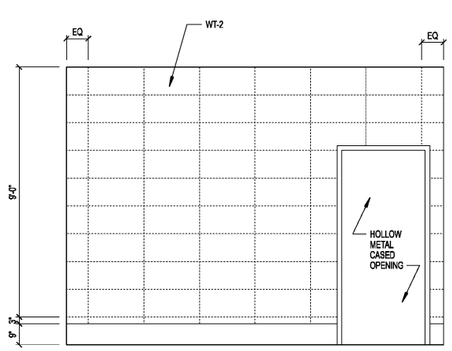

3 A-411 ENLARGED RESTROOM ELEV. 1/2"=1'-0"

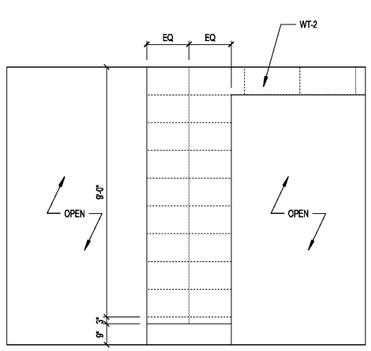

5 A-411 ENLARGED RESTROOM ELEV. 1/2"=1'-0"

Order Plans @ WWW.LDLine.com

WILSON AIR CENTER

NORTH TERMINAL

HCDT PROJECT NO.
CHARLOTTE-DOUGLAS INTERNATIONAL AIRPORT
5527 MORRIS FIELD DRIVE
CHARLOTTE, NC 28208

THE WILSON GROUP ARCHITECTS
CERT. NO. 511140
CHARLOTTE, N.C.

ROBIN WALKER
REGISTERED ARCHITECT
No. 9272
NORTH CAROLINA
CHARLOTTE, N.C.

ARCHITECT

THE WILSON GROUP
- ARCHITECTS -

PO BOX 5510 CHARLOTTE, NC 28299
704-331-9747 • www.twgarchitects.com

CIVIL ENGINEER
TALBERT, BRIGHT & ELLINGTON
3525 WHITEHALL PARK DRIVE, SUITE 210
CHARLOTTE, NC 28273
(704) 426-6070 FIRM NO.: C-1163

STRUCTURAL ENGINEER
STEWART
101 N. TRYON ST., SUITE 1400
CHARLOTTE, NC 28202
(704) 909-3523 FIRM NO.: C-1051

MECHANICAL, ELECTRICAL, PLUMBING & FIRE PROTECTION ENGINEER
SABER ENGINEERING
2923 S. TRYON ST., SUITE 280
CHARLOTTE, NC 28203
(704) 373-0068 FIRM NO.: C-2130

LANDSCAPE ARCHITECT
URBAN DESIGN PARTNERS
1316-E6 CENTRAL AVENUE
CHARLOTTE, NC 28205
(704) 334-3303 FIRM NO. C-TBD

COMMUNICATIONS INFRASTRUCTURE
DB CONSULTING
246 LOVES FARM ROAD
BLACKSBURG, SC 29702
(704) 497-7228 FIRM NO. C-TBD

REVISIONS

DATE DECEMBER 7, 2018

PROJECT NUMBER 9197-000

SHEET TITLE
ENLARGED RESTROOM ELEVATIONS

SHEET NUMBER
A-414