Written dimensions on these drawings shall have precedence over scaled dimensions. Contractor shall verify and be responsible for all dimensions and conditions on the job. harris + smith Architecture must be notified immediately in writing of any variation from the dimensions and conditions shown on these drawings. Field verify all conditions prior to laying out or fabrication of any work. Shop drawings must be submitted to harris + smith Architecture for review and approval prior to commencing any work. Shop drawings shall be submitted to the architect, checked and reviewed by the architect prior to orders, detailing, fabrications and delivery to the job site, unless otherwise provided for under the specific contractual agreement between the architect and client. harris + smith Architecture, Inc. expressly reserves its common law copyright and other property rights in these documents. These documents are not to be reproduced, changed, or copied in any form or manner whatsoever, nor are they to be assigned to a third party without first obtaining the written permission and written consent of harris + smith Architecture, Inc. In the event of unauthorized use of these documents by a third party, the third party shall hold harris + smith Architecture harmless and agrees to remunerate harris + smith Architecture for an amount equal to the original fee for the original documents, plus legal fees, court costs, collection fees and other costs.

30x42

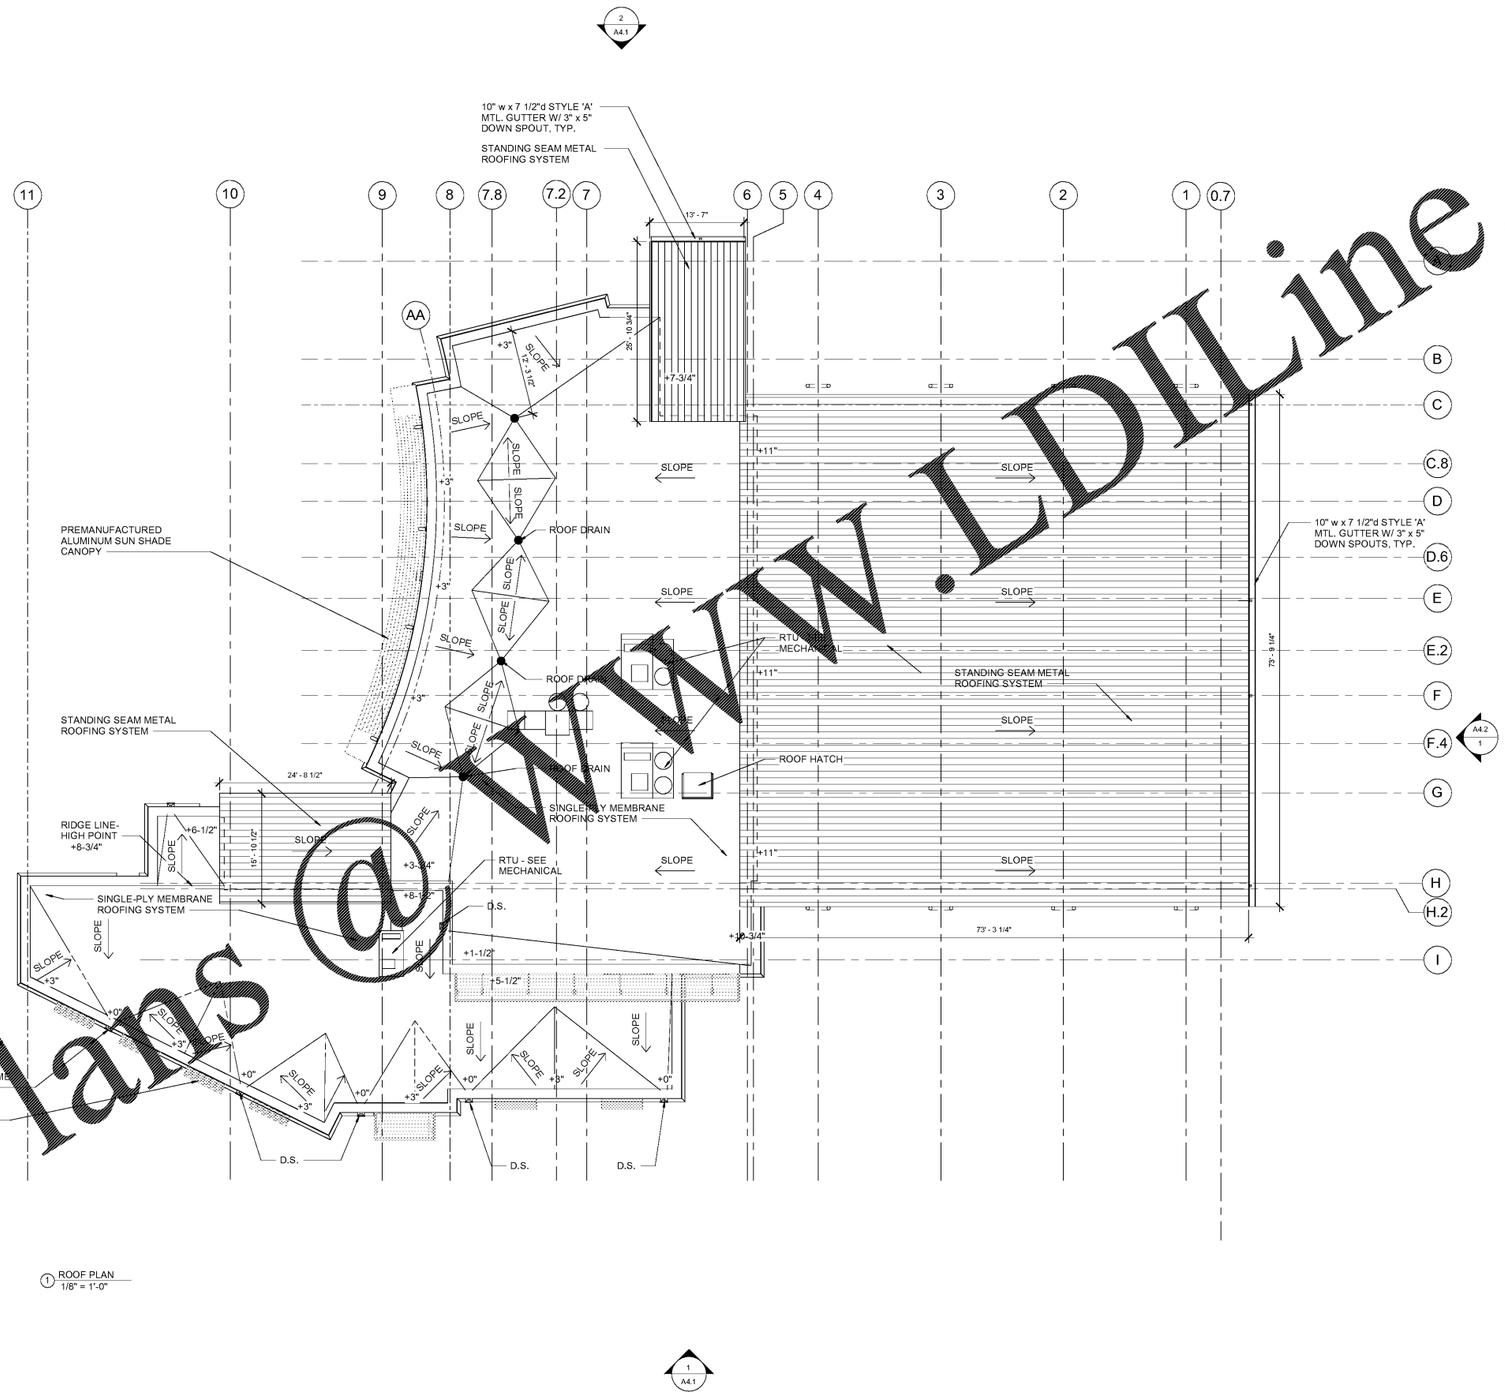


1 ROOF PLAN
1/8" = 1'-0"

Order Plans @ WWW.LDILine.com

CLIENT

ARCADIS/ BPA
Joint Venture

**ARCADIS/ BPA**
2849 Paces Ferry Road
Suite 400
Atlanta, Georgia 30339

Architect:
harris + smith
101 Marietta Street NW
Suite #2020
Atlanta, Georgia
30303
P 404.584.8773
F 404.522.6920
www.harris-smith.com

Mech / Elec./Plumbing:
Engineered Systems & Services
Suwanee, Georgia

Struc./ Civil:
Brindley Pieters & Associates, Inc. Atlanta, Georgia 30303

Landscape:
jB+a, inc.
Atlanta, Georgia

PROJECT TITLE

# CITY OF ATLANTA FIRE STATION #22

849 HOLLYWOOD ROAD
ATLANTA, GA 30318

SEAL

STATE OF GEORGIA
WILLIE F SMITH JR
10-22-18
CERTIFICATE NO. 14471
REGISTERED ARCHITECT

INFO REVISIONS

| DATE | ISSUED FOR |
|---|---|
| 10/22/2018 | CONSTRUCTION |

DRAWN BY : Author
CHECKED BY : Checker
DATE : 10/22/2018

KEYPLAN

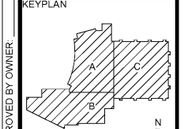


DATE
APPROVED BY OWNER
REVISED DESIGN
PHASE

SCALE: 1/8" = 1'-0"

ROOF PLAN

SHEET #

A2.3

JOB NUMBER : 03001204