LIGHTING FIXTURE SCHEDULE				
TYPE	DESCRIPTION	LAMP	MOUNTING	NOTES
A	2' X 4' LED VOLUMETRIC TROFFER - LSI SLI SERIES OR EQUAL	LED	RECESSED	
B	2' X 4' 3-LAMP GASKETED TROFFER - LSI GA24 SERIES OR EQUAL	LED	RECESSED	
C	1X4 VAPOR TIGHT VOLUMETRIC TROFFER - LSI EG SERIES OR EQUAL	LED	SURFACE	
F	RESTROOM SCONCE - SELECTED BY OWNER		WALL	
G	4" DOWNLIGHT	LED	RECESSED	
H	DECORATIVE PENDENT	LED	PENDANT	
I	12" EXTERIOR WALL FIXTURE	LED	WALL	
K	OUTDOOR EGRESS LIGHT - LSI CS-N-BRZ	LED	WALL	

REFER TO ELECTRICAL DRAWINGS

N01 1/8" = 1'-0" LIGHTING SCHEDULE

A 2'X4' LED RECESSED TROFFER

B 2'X4' 3-LAMP GASKETED FIXTURE

C 1'X4' LED SURFACE MT. TROFFER

D EXT. WALL MOUNTED FIXTURE

E EXT. WALL MOUNTED FIXTURE

F LED SCONE-WALL MOUNTED

G 4" RECESSED LED DOWNLIGHT

H DECORATIVE LED PENDANT

I EXT. WALL MOUNTED FIXTURE

J 1'X4' GASKETED LED FIXTURE

X, XB EXIT SIGN

ACT-1 2'X2' ACUTICAL CEILING TILE USG "RADAR" #2120

ACT-2 2'X2' ACT (USG "SHEETROCK" W/ VINYL FACE #5266) SCRUBBABLE SURFACE

N11 1/4" = 1'-0" KEY LEGEND

1" = 1'-0" ATC SEISMIC DETAIL

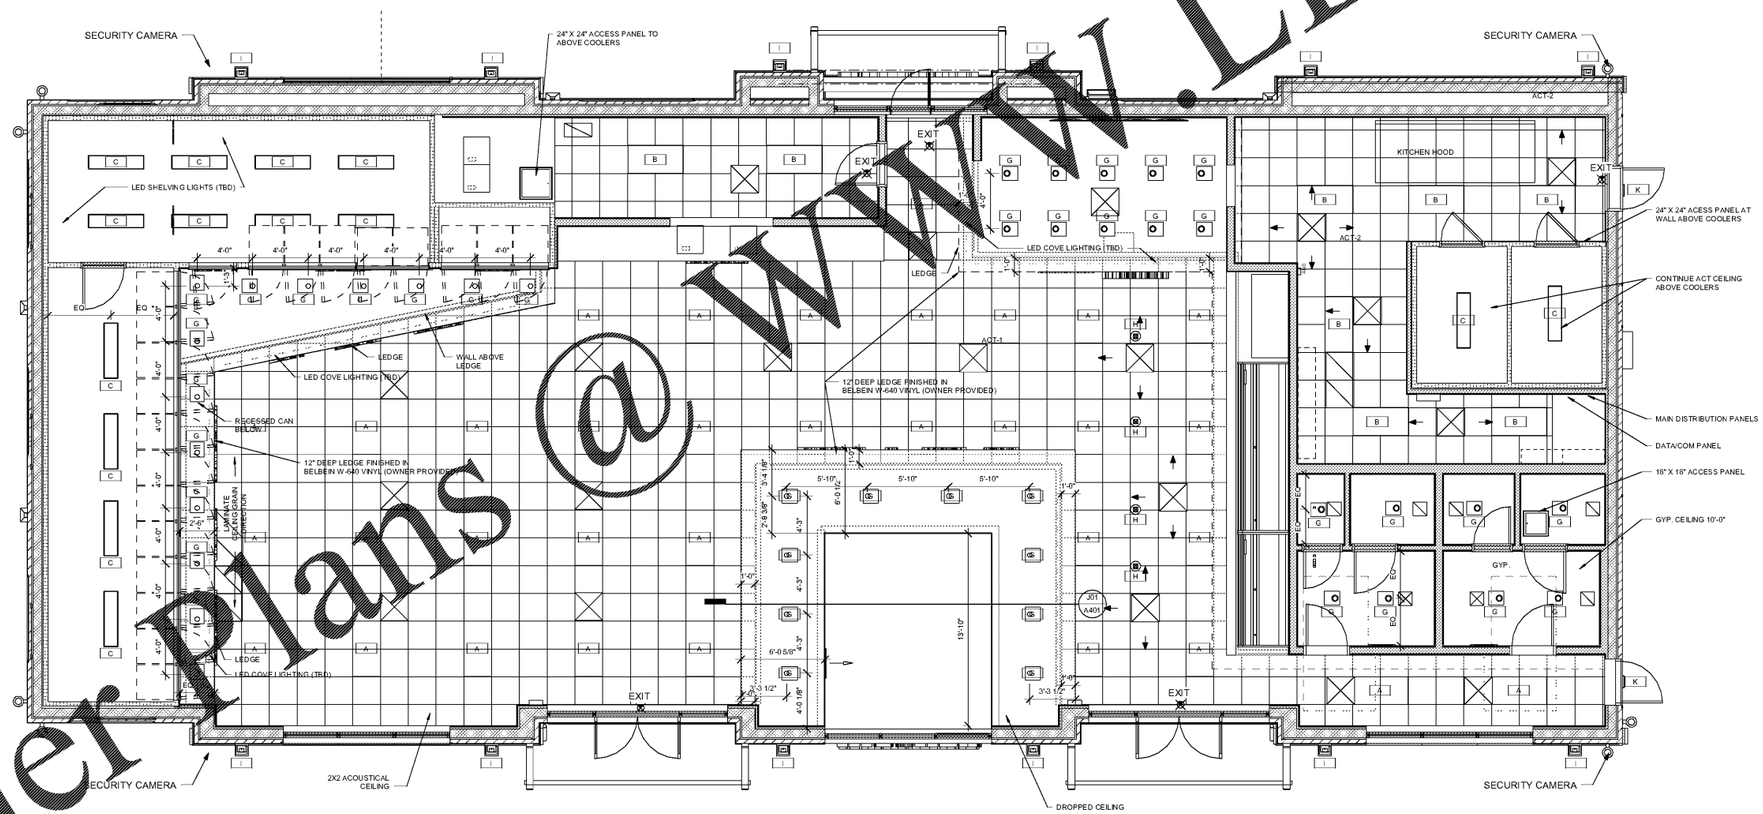

1/4" = 1'-0" REFLECTED CEILING PLAN

LYNCH SEAN ARCHITECTS

PARKER'S CANE BAY

THE PARKER COMPANIES
17 WEST MCDONOUGH ST.
SAVANNAH GA. 31401

Parkers

Revisions

No.	Date	Description

RCP FLOOR PLAN

PLAN	as noted
DATE	01/07/19
DRAWN	F.DW
SHEET	

A602

2/4/2019 2:02:53 PM

Order Plans @ WWW.LDILine.com