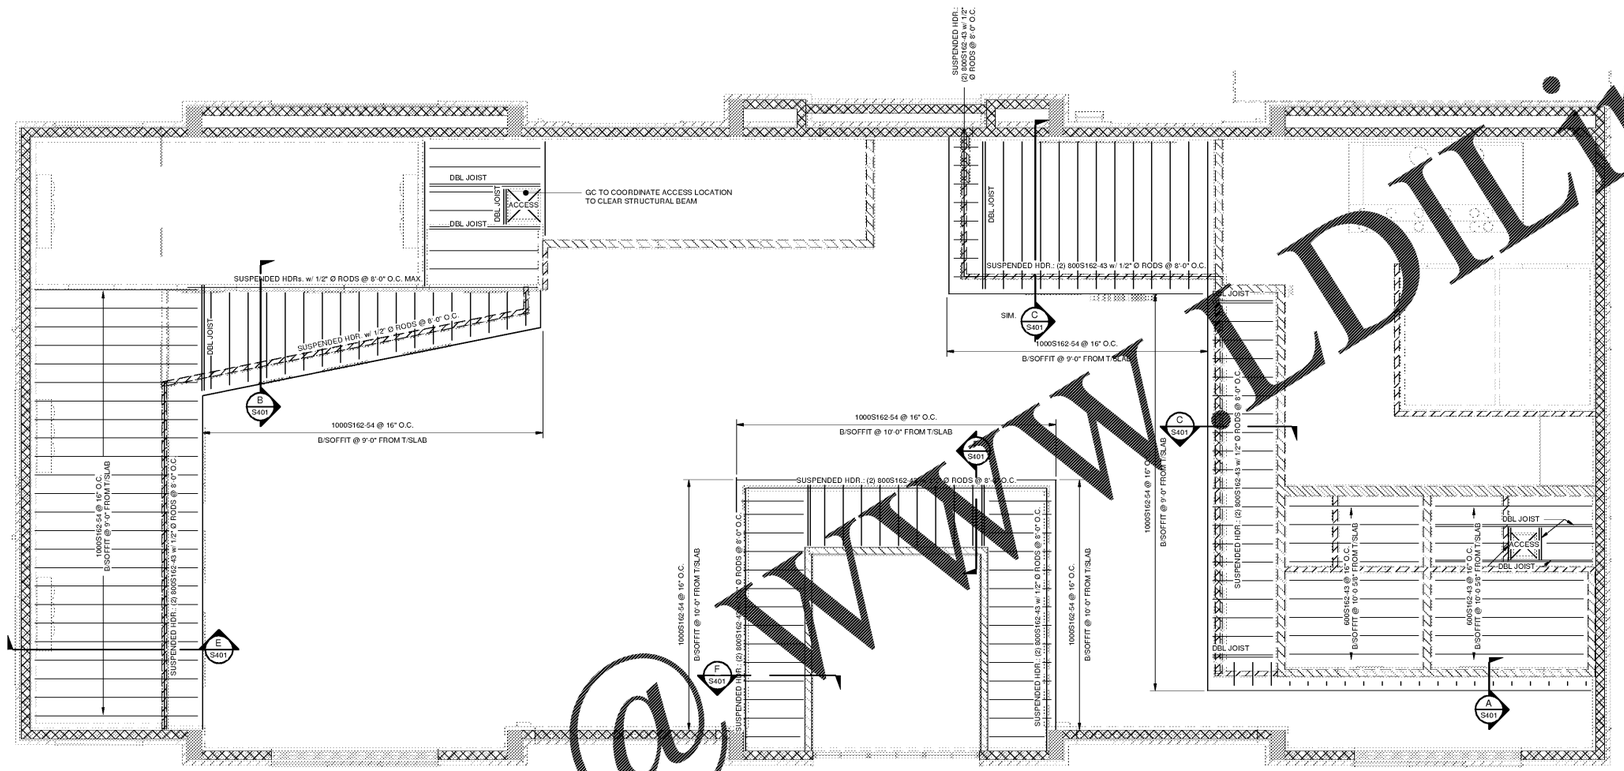

NOTE:
1. SEE ARCH. DWGS. FOR ACT CEILINGS. HARD CEILINGS/ SOFFITS SHOWN HEREIN ONLY.
2. RAISED FRAMING. STUD SIZE AND SPACING TO MATCH FIELD. SEE REFERENCED SECTION.
3. COLD-FORMED STUD PARTITION WALLS SHALL BE AS NOTED IN LEGEND. SEE TYPICAL DETAIL AND SCHEDULE FOR OPENINGS.

PLAN LEGEND

- 8" CMU WALL
- 12" CMU WALL
- 8" COLD FORMED STUD WALL 800S162-43 @ 16" O.C.
- 6" COLD FORMED STUD WALL/ HEADER 600S162-43 @ 16" O.C.
- 4" COLD FORMED STUD WALL/ HEADER 400S162-43 @ 16" O.C.

A S102 PARTITION WALLS, CEILING & SOFFIT FRAMING PLAN

LYNCH ARCHITECTS

PARKER'S CANE BAY

THE PARKER COMPANIES

17 WEST MCDONOUGH ST.
SAVANNAH, GA. 31401

Parkers

Revisions

No	Date	Description

CEILING FRAMING PLAN

Date: 12/14/18
Job: 2018-08
Scale: 1/8"=1'-0"
Drawn By: TB

S102

THARPE ENGINEERING GROUP
321 W. Congress St. | Suite 301-C | Savannah, GA 31401 912.349.7633 | www.tharpeengineering.com

2/1/2019 9:39:53 AM

Order Plans @ WWW.LDILine.com