


## D ELEVATION
SCALE: 3/16" = 1'-0"

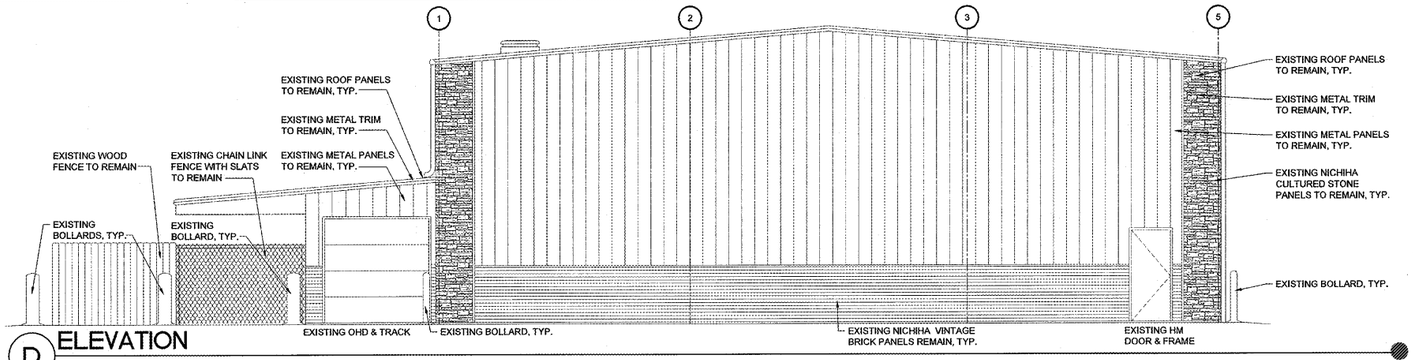


## C ELEVATION
SCALE: 3/16" = 1'-0"




## B ELEVATION
SCALE: 3/16" = 1'-0"

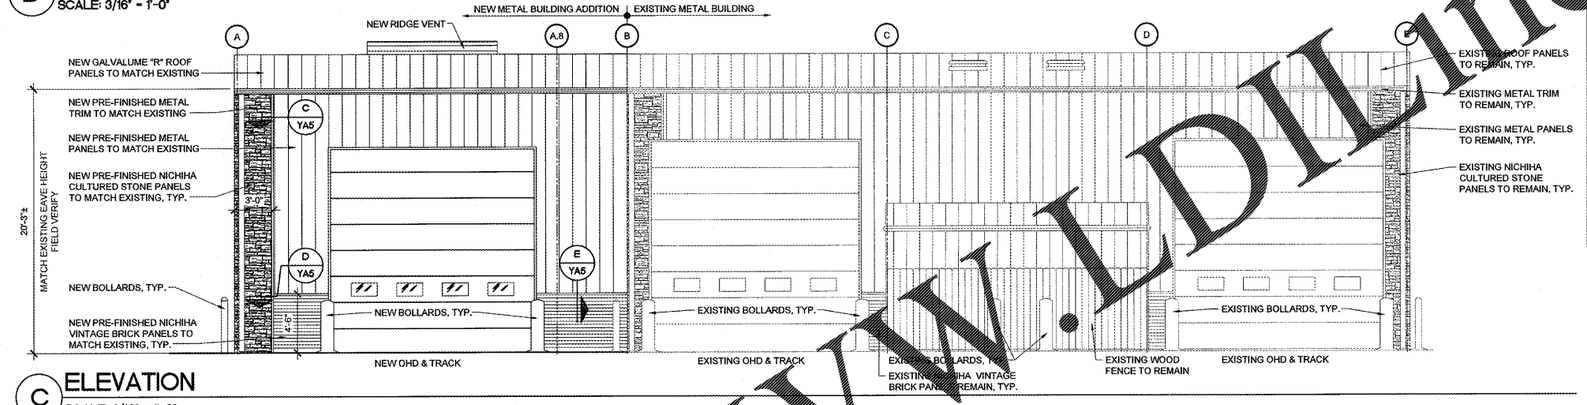


## A ELEVATION
SCALE: 3/16" = 1'-0"

**SHEET NOTE:**

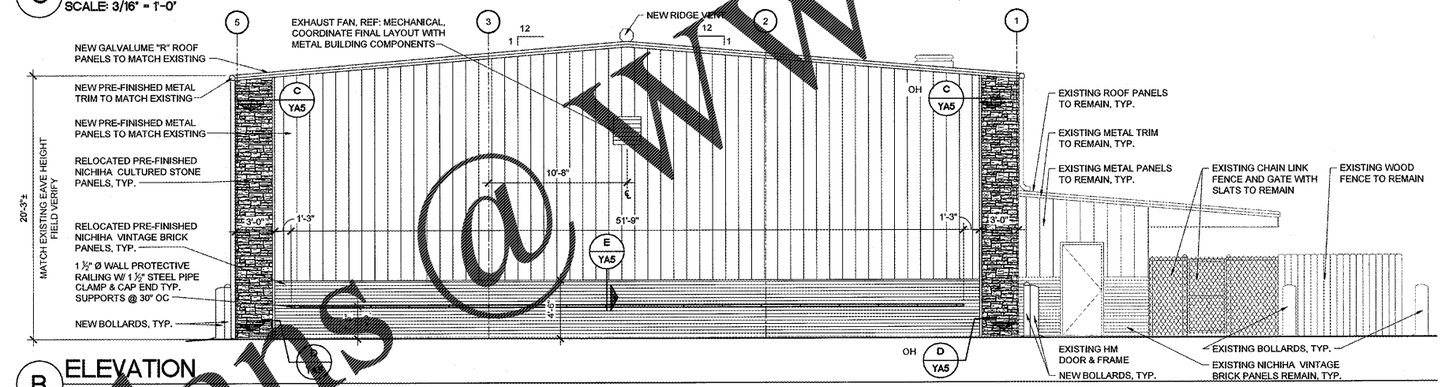1. EXISTING SIGNAGE TO REMAIN UNLESS NOTED OTHERWISE.
2. NEW CONSTRUCTION TO MATCH EXISTING: ROOF: PRE-FINISHED GALVALUME TRIM: KOKO BROWN
3. REFER TO ELECTRICAL SHEETS FOR WALL PACK LIGHTS AND LOCATIONS.
4. REFER TO MECHANICAL SHEETS FOR MOUNTING HEIGHTS OF EXHAUST FANS.
5. SEAL HOLES IN METAL BUILDING PANELS AS REQUIRED.
6. NEW RIDGE VENT TO MATCH EXISTING STYLE AND COLOR.

FIBER CEMENT PANELS TO BE:

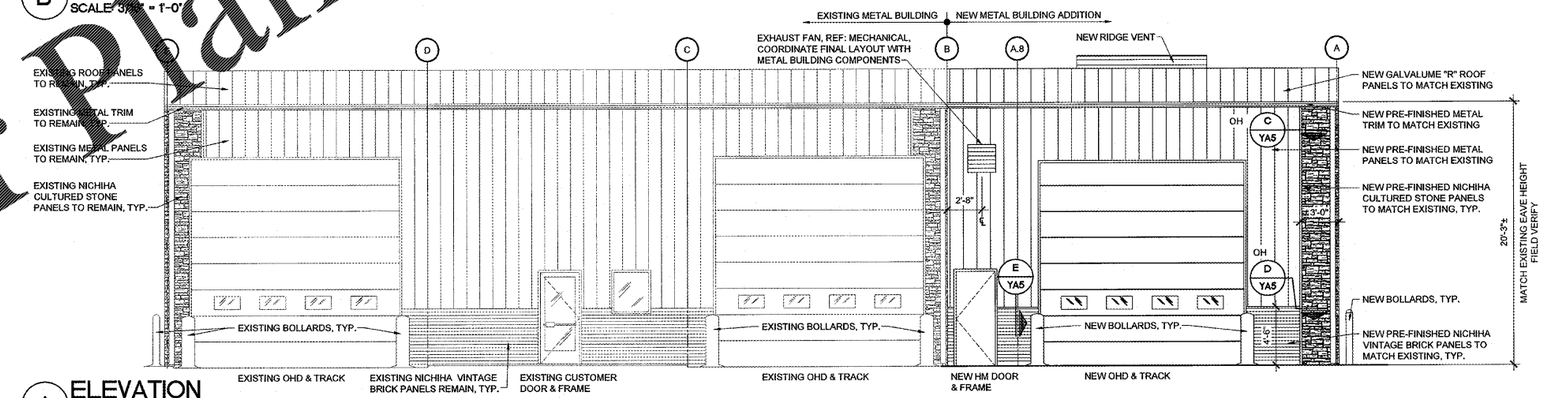"NICHIHA" VINTAGE BRICK- ALEXANDRIA BUFF

"NICHIHA" KURASTONE- DESERT

GC IS RESPONSIBLE FOR COORDINATING INSTALLATION OF OWNER PROVIDED FIBER CEMENT PANELS BY CERTIFIED NICHIHA INSTALLER.

CONTACT NATIONAL ACCOUNT MANAGER=
VANESSA GRAY OR ADAM COSSICK
LOVES@NICHIHA.COM

| | | | |
|---|---|---|---|
| P) | 678-894-4411 | P) | 770-805-9466 |
| C) | 404-991-8538 | C) | 770-570-0011 |
| F) | 770-805-5467 | F) | 770-805-9467 |

ESTIMATED NEW/ RELOCATED NICHIHA:

RELOCATED VINTAGE BRICK: 120 SQFT
NEW VINTAGE BRICK: 120 SQFT

RELOCATED KURASTONE: 251 SQFT
NEW KURASTONE: 87 SQFT

ABOVE TOTALS ARE ESTIMATES FOR ALL ELEVATIONS.

GC IS RESPONSIBLE FOR VERIFYING ALL QUANTITIES OF NEW AND RELOCATED NICHIHA PANELS.


HFA ARCHITECTS ENGINEERS INTERIORS
HARRISON FRENCH & ASSOCIATES, LTD
1705 S. Walton Blvd., Suite 3
Bentonville, Arkansas 72712
479.273.7780
FAX 479.273.9685
www.hfa-ae.com



STIPULATION FOR RELISE

THIS DRAWING WAS PREPARED FOR USE ON THE SPECIFIC PROJECT INDICATED ON THIS DRAWING AND IS NOT TO BE USED ON ANY OTHER PROJECT. BECAUSE THE SERVICES OF ANOTHER PROJECT, BECAUSE THE SERVICES OF HARRISON FRENCH & ASSOCIATES, LTD. ARE NOT TO BE REPRODUCED OR THIS DRAWING OR PROJECT IS USED WITHOUT THE EXPRESS WRITTEN CONSENT OF HFA AND WITHOUT PAYMENT TO HFA FOR SUCH USE.


13365 GLENBROOK AVE
MEADOWVIEW, VA 24361

LIGHT MECHANICAL SERVICE ADDITION

PROJECT NUMBER: 03-18-20613

Love's®
Travel Stop & Country Stores

OCT 26 2018

ISSUE BLOCK

| | |
|---|---|
| STORE NO. | 613 |
| DOCUMENT DATE: | 10/25/18 |
| CHECKED BY: | RAF |
| DRAWN BY: | RWM |
| PROTO CYCLE: | |

EXTERIOR ELEVATIONS

SHEET: YA3


Oct26,2018-11:03am - User: richo.eggum
L:\03\05-18-20613 Loves - Meadowview, VA 613\CONDOCS\Architecture\8. 130 YA3 EXTERIOR ELEVATIONS.dwg

Order Plans @ WWW.LDLine.com