SHEET NOTE:

1. EXISTING SIGNAGE TO REMAIN UNLESS NOTED OTHERWISE.
2. NEW CONSTRUCTION TO MATCH EXISTING:
   ROOF: GALVALUME "R" ROOF PANELS
   WALL PANELS: GALVALUME
   TRIM: KOKO BROWN
3. REFER TO ELECTRICAL SHEETS FOR WALL PACK LIGHTS AND LOCATIONS.
4. REFER TO MECHANICAL SHEETS FOR EXACT LOCATIONS AND MOUNTING HEIGHTS OF EXHAUST FANS.
5. SEAL HOLES IN METAL BUILDING PANELS AS REQUIRED.
6. NEW RIDGECAPS TO MATCH EXISTING STYLE AND COLOR.
7. INSTALL WATER REISTANT FLASHING EVERY VERTICAL AND HORIZONTAL BUTT JOINT, TYPICAL FOR ALL PLYWOOD WALL FINISH.

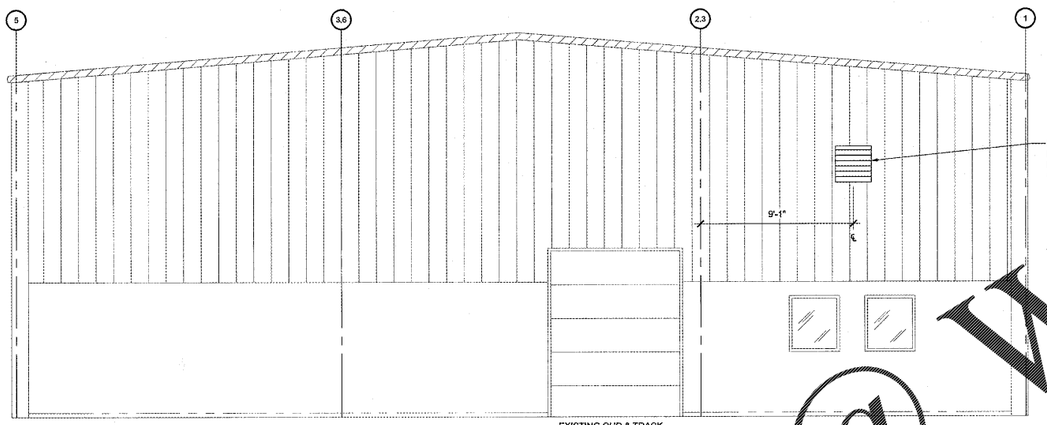

D ELEVATION
SCALE: 1/4" = 1'-0"

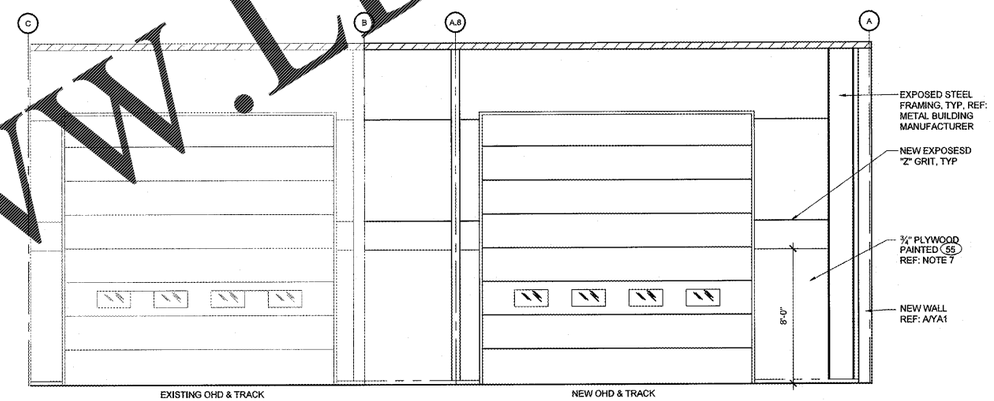

C ELEVATION
SCALE: 1/4" = 1'-0"

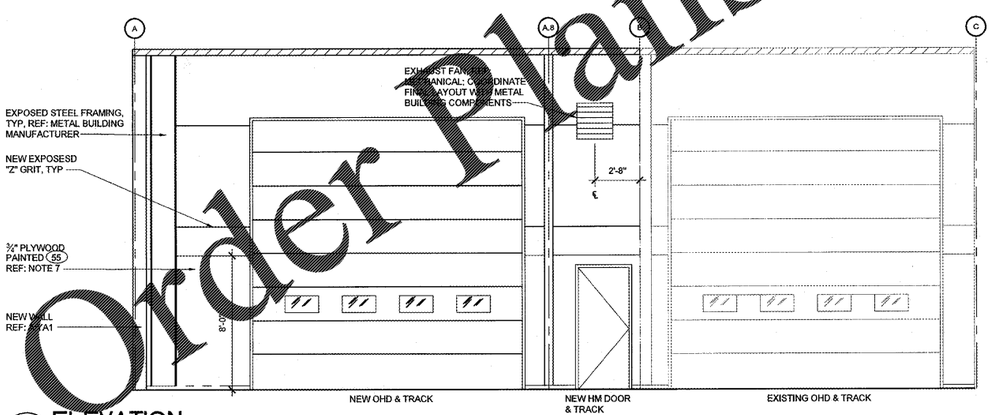

B ELEVATION
SCALE: 1/4" = 1'-0"

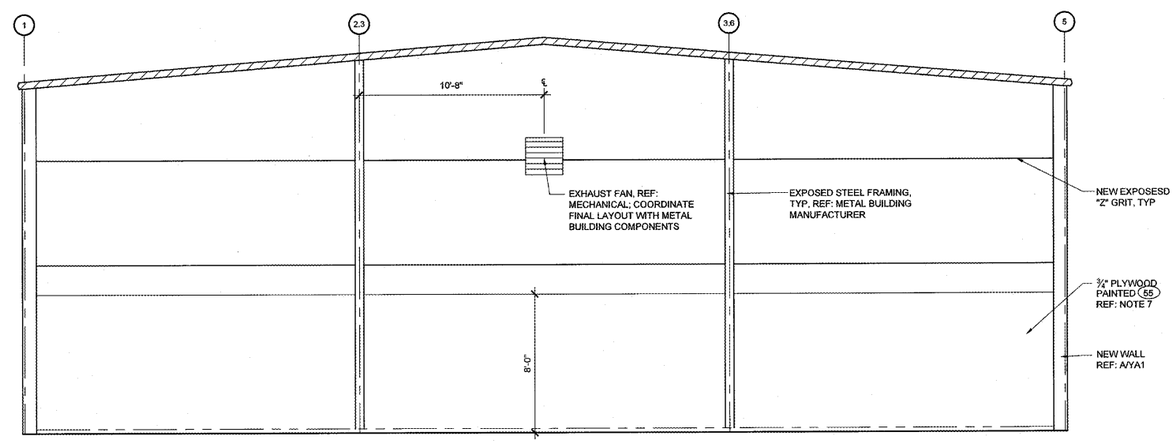

A ELEVATION
SCALE: 1/4" = 1'-0"

HFA ARCHITECTS ENGINEERS INTERIORS
HARRISON FRENCH & ASSOCIATES, LTD
1705 S. Walton Blvd., Suite 3
Bentonville, Arkansas 72712
479.273.7780
F 888.520.9685
www.hfa-ac.com

STIPULATION FOR REUSE
THIS DRAWING WAS PREPARED FOR USE IN CONNECTION WITH THE PROJECT DESCRIBED ON THE TITLE SHEET. THE ARCHITECT RETAINS ALL COPYRIGHTS, INCLUDING THE RIGHTS OF COPYRIGHT PROJECT REFERENCE BY FILM, USE OF INSTRUMENTS OF SERVICE FOR ANY PURPOSE NOT WITHIN THE PROJECT, REGARDED THE SERVICES OF THE ARCHITECT, AND REPRODUCTION OF THE DRAWING OR REPRODUCTION OF THE DRAWING OR REVISE BY CONTRACTORS, SUBCONTRACTORS AND THEIR AGENTS TO USE, SELL AUTHORIZED AND NOT AS

13365 GLENBROOK AVE
MEADOWVIEW, VA 24361

LIGHT MECHANICAL SERVICE ADDITION

PROJECT NUMBER: 02-18-20613

Love's Travel Stop & Country Stores

COMMONWEALTH OF VIRGINIA
BOGUE L. EBBRECHT
Lic. No. 016472
ARCHITECT

ISSUE BLOCK

STORE NO.	613
DOCUMENT DATE:	10/25/18
CHECKED BY:	RAF
DRAWN BY:	RWM
PROTO CYCLE:	

MECHANIC'S BAY AND SERVICE BAY ELEVATIONS

SHEET: YA4

Oct26,2018-11:05am - User:riche.rogers
L:\02603-19-20613 Loves - Meadowview, VA 813\CONDOCS\Architectural\ 15S YA4 MECHANICS BAY AND SERVICE BAY ELEVATIONS.dwg

Order Plans @ WWW.LDILine.com