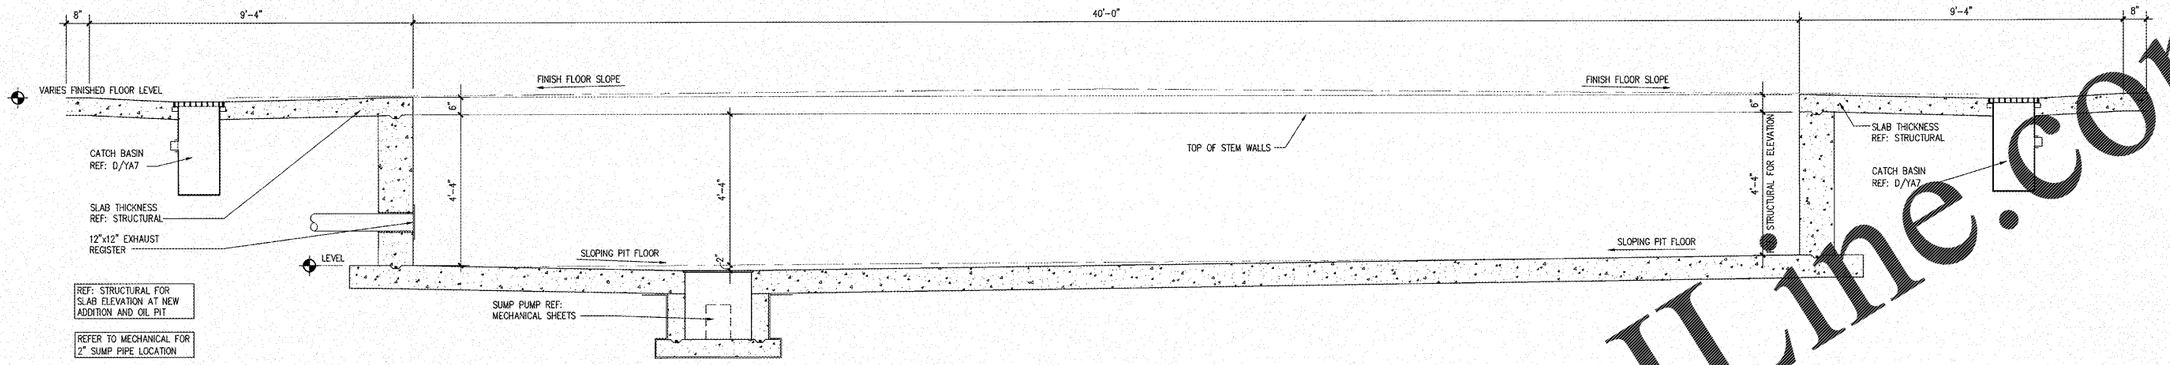

C LUBE PIT SECTION

SCALE: 1/2" = 1'-0"

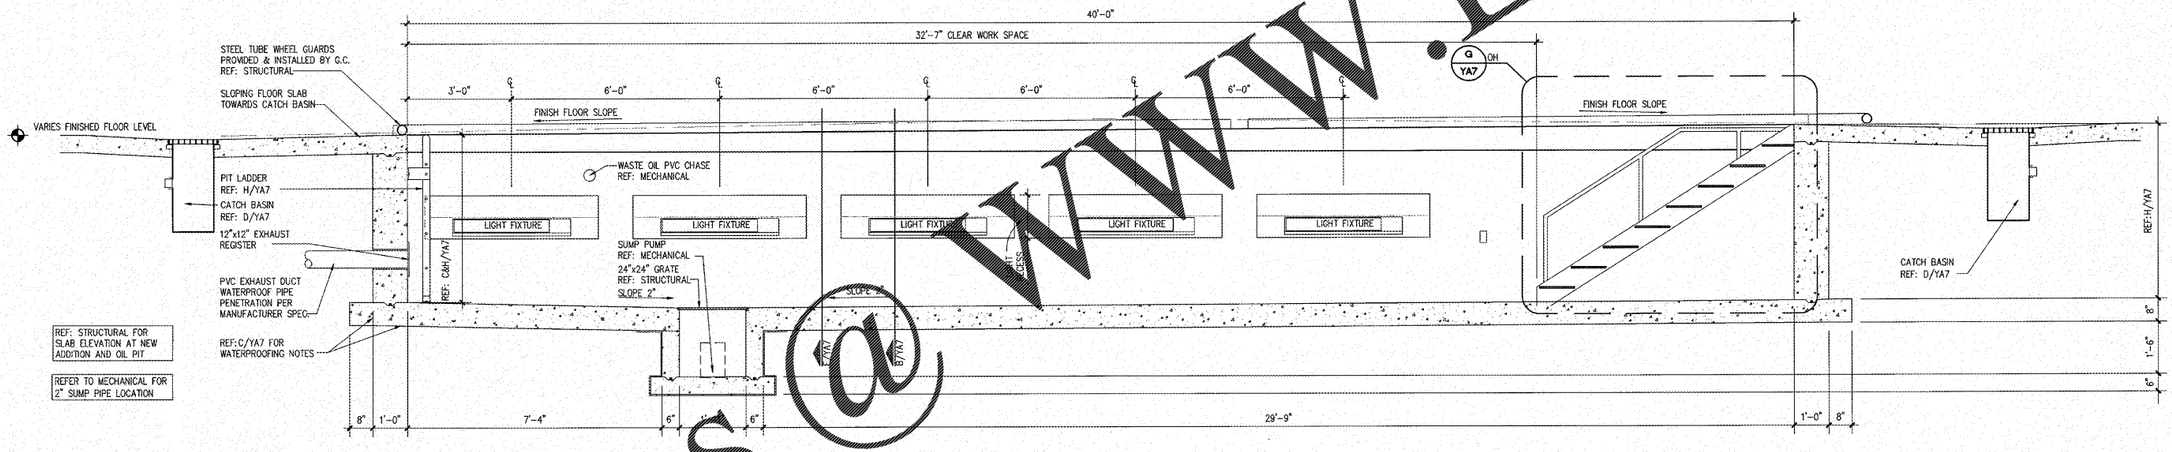

B LUBE PIT SECTION

SCALE: 1/2" = 1'-0"

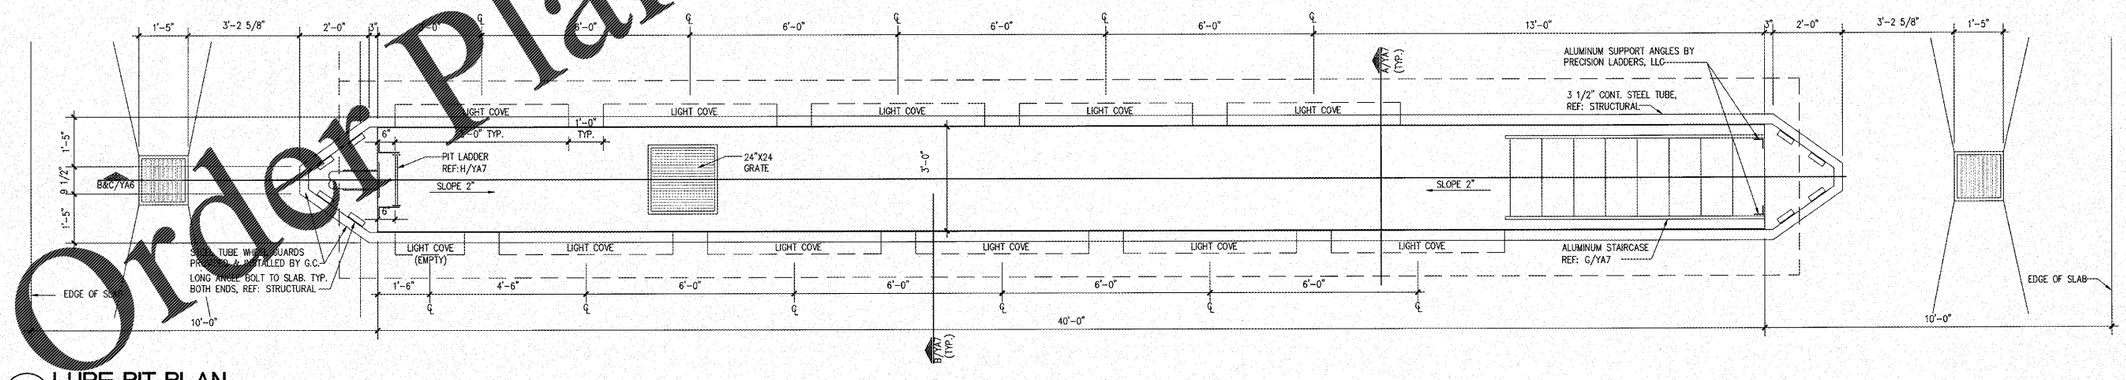

A LUBE PIT PLAN

SCALE: 1/2" = 1'-0"

Order Plans @ WWW.LDILine.com

HFA
ARCHITECTS
ENGINEERS
INTERIORS
HARRISON FRENCH
& ASSOCIATES, LTD
1705 S. [illegible] Blvd., Suite 3
Bentonville, Arkansas 72712
479.273.7780
888.500.9685
www.hfa-ae.com

STIPULATION FOR REUSE:
THIS DRAWING WAS PREPARED FOR USE ON THE SPECIFIC PROJECT DESCRIBED HEREON. OWNER'S PURCHASE OF THIS DRAWING DOES NOT CONVEY ANY COPYRIGHT OR OTHER PROPERTY RIGHTS IN THE DRAWING OR IN THE CONCEPTS, DESIGNS OR DATA REFLECTED THEREON, NOR DOES IT GRANT ANY RIGHT TO USE THIS DRAWING FOR ANY OTHER PROJECT. ANY UNAUTHORIZED USE, REUSE OR MODIFICATION OF THIS DRAWING OR OF THE DESIGNS OR DATA REFLECTED THEREON, BY OWNER OR BY ANYONE WHO OBTAINS THIS DRAWING FROM OWNER, IS AT OWNER'S SOLE RISK AND WITHOUT LIABILITY TO HFA, INC. AND ITS CONSULTANTS. OWNER SHALL INDEMNIFY AND HOLD HARMLESS HFA, INC. AND ITS CONSULTANTS FROM ALL CLAIMS, DAMAGES, LOSSES AND EXPENSES, INCLUDING ATTORNEYS' FEES AND COURT EXPENSES, ARISING OUT OF OR RESULTING THEREFROM. ANY REUSE OR MODIFICATION OF THIS DRAWING FOR ANY OTHER PROJECT IS NOT AUTHORIZED AND MAY BE ILLEGAL.

13365 GLENBROOK AVE
MEADOWVIEW, VA 24361

LIGHT MECHANICAL
SERVICE ADDITION

PROJECT NUMBER: 03-16-20613

Love's®
Travel Stop &
Country Stores

COMMONWEALTH OF VIRGINIA
BOGUE L. EBBRECHT
Lic. No. 016472
ARCHITECT

OCT 26 2018

ISSUE BLOCK

STORE NO.	613
DOCUMENT DATE:	10/25/18
CHECKED BY:	RAF
DRAWN BY:	RWM
PROTO CYCLE:	

LUBE PIT PLAN
AND SECTIONS

SHEET:
YA6

Oct26 2018 4:24pm - User: robert.morrison
L:\02003-16-20613 Loves - Meadowview, VA 613\CONDOCS\Architectural\ 155 YA6 LUBE PIT AND SECTION.dwg