LIGHTING SCHEDULE

CODE	DESCRIPTION	MANUFACTURER	PRODUCT
	INTERIOR		
A	WALL-WASH FIXTURE TO BE USED AT ACCENT WALL	CONTECH	RL20SAJ-35K-12-D/CTR2002CLR-P (NOTE 7)
B	PROVIDED BY WALK-IN BOX MANUF.	VARIES	VARIES
C	TRACK LIGHT & HEAD IN 2', 4' & 8' LENGTHS	JUNO	R600L-35K-BL
LED-4	LED 2X2 RECESSED FIXTURE	CREE	VL22-3235-SP1 (NOTE 7)
LED-6	2X4 REC. LED FLAT PANEL	LSI	ELFP24-LED-35-UE
LED-7	2X2 REC. LED FLAT PANEL	LSI	ELFP22-LED-35-UE
P1	8' SUSPENDED LINEAR LIGHT FIXTURE	TFC	SCS-FR-96L-S62W6200L-DMV-35K-BK (NOTE 7)
P2	4' SUSPENDED LINEAR LIGHT FIXTURE	TFC	SCS-FR-48L-S62W3100L-DMV-35K-BK (NOTE 7)
P3	PENDANT CHANDELIER	TECH LIGHTING	700TD-ALVPMC-BB-LED90
R1	6" 2000LM 0-10V LED DOWNLIGHT	HALO	PD620-ED010-B/ PDM69835/ 61VCWF
R1A	6" 1000LM 0-10V LED DOWNLIGHT	HALO	PD610-ED010-B/ PDM69835/ 61VCWF (NOTE 7)
R4	ORANGE LINEAR LED SUSPENDED/SURFACE FIXTURE	PINNACLE	EX33A-35H0-XX-AC48JB-120-1C-CC-PWS165
BL	BATHROOM WALL SCONCE (OPTIONAL)	SEAGULL	49170
OC	WALL MOUNTED OCCUPANCY SENSOR- WHITE	WATT STOPPER	WS-250-W
EBU-B	2-HEAD EMERGENCY BATTERY PACK	EXITRONIX	EBU-BL-LED-51-52
EBU-W	2-HEAD EMERGENCY BATTERY PACK	EXITRONIX	EBU-W-LED-51-52
X	LED EXIT W/ BATTERY	EXITORNIX	VEX-U-BP-W3-WH
COMBO	COMBO LED EXIT / (2) HEAD EBU	EXITORNIX	VEX-U-BP-W3-WH-EL90
	EXTERIOR		
LED-2	EXTERIOR RECESSED DOWNLIGHT	DMF LTG.	DRDH-R-4/DRD2M-10-9-40/DRD2T-R-4-S-W
LED-11	LED UP LIGHT FIXTURE	SOLUTIONS FOR LIGHTING	SSL-LSSL-5135-250 LUMENS
LED-12	LED UP LIGHT FIXTURE	SOLUTIONS FOR LIGHTING	SSL-LSSL-5165-400 LUMENS
G	WALL PACK - REAR DOOR	COOPER	XTOR1A
WSCX-2	GOOSENECK LIGHT FIXTURE	HI-LITE MFG. INC.	H-HDMR16/18-1-119/ MR16AD1C2930T0T-10-S1
WSR	WALL PACK - BUILDING	COOPER	XTOR3A

LIGHTING SCHEDULE NOTES

1. PROVIDE ALL FIXTURES COMPLETE WITH LAMPS. REFER TO NATIONAL ACCOUNT SOURCE INFO FOR LAMP SPECS & VILLA LIGHTING RE-LAMPING PROGRAM.
2. ALL BALLASTS SHALL BE HIGH POWER FACTOR.
3. PROVIDE HOLD-DOWN CLIPS FOR EACH CORNER OF LED GRID TROFFERS.
4. COORDINATE AND VARIFY ALL FIXTURE INFORMATION, TYPE AND FINAL LOCATIONS WITH THE REFLECTED CEILING PLAN.
5. LAMPS SHALL BE AS MANUFACTURED BY SYLVANIA, WESTINGHOUSE, GENERAL ELECTRIC OR APPROVED EQUAL.
6. PROVIDE ALL REQUIRED MOUNTING OR HANGING HARDWARE.
7. ALL SUSPENDED FIXTURES AND SURFACE OR RECESSED FIXTURES IN SOFFITS PAINTED PT-02 SHALL HAVE BLACK TRIM IN LIEU OF WHITE.

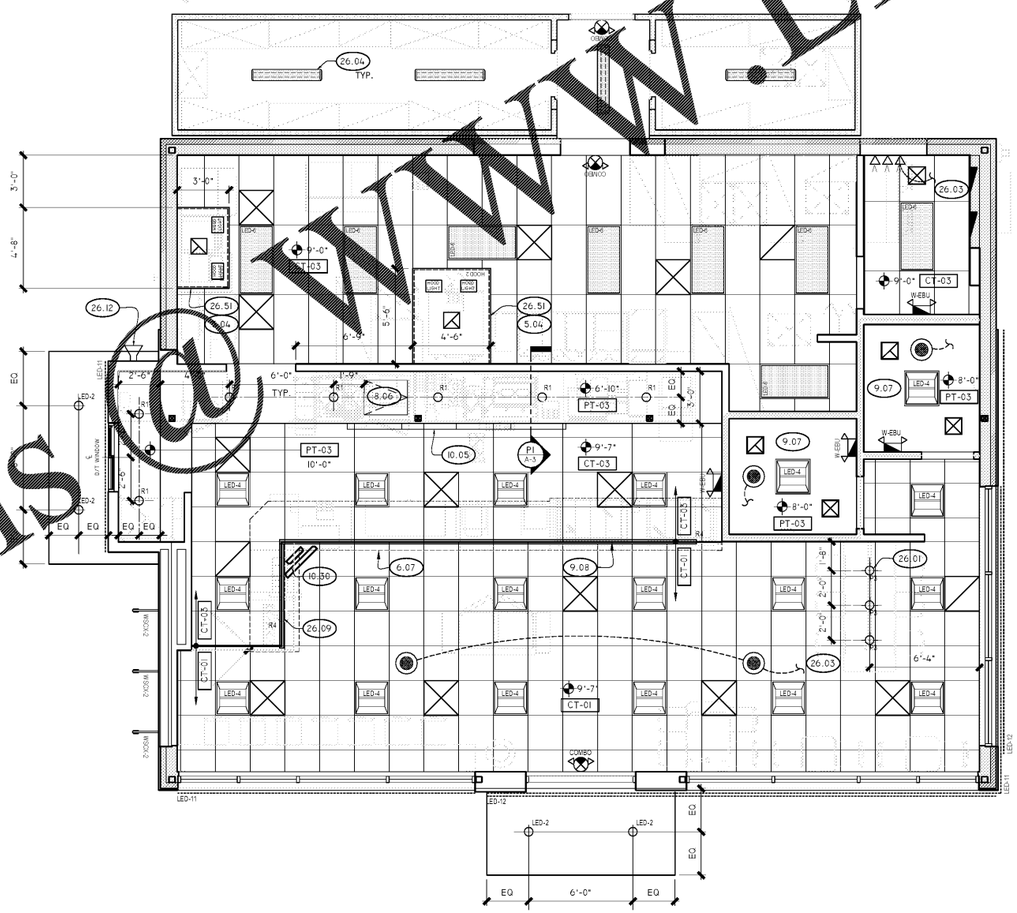

F1 REFELECTED CEILING PLAN

SCALE: 1/4" = 1'-0"

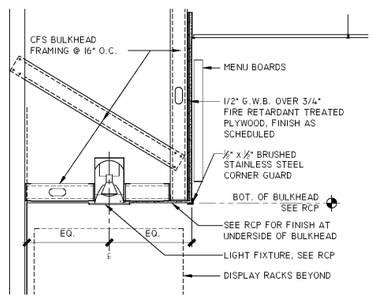

P1 MENU BOARD BULKHEAD DETAIL

SCALE: 3/4" = 1'-0"

GENERAL RCP NOTES:

1. SEE CEILING TILE SELECTION ON FINISH SCHEDULE FOR ASSOCIATED CEILING GRID INFO
2. SEE SHEET T-7 FOR NATIONAL ACCOUNTS.
3. ALL LIGHT FIXTURES AT THE SERVICE LINE AND KITCHEN AREA SHALL HAVE LENSES OR OVERLAY.
4. SEE FINISH PLAN AND INTERIOR ELEVATIONS FOR BULKHEAD FINISHES NOT INDICATED ON PLAN.
5. ALL CEILING GRIDS TO BE CENTERED IN ROOM / AREA U.N.O

MUSIC SYSTEM NOTES:

1. THE FRANCHISEE SHALL FURNISH THE MUSIC SYSTEM EQUIPMENT. THE GC SHALL FURNISH ALL SPEAKER WIRE AND INSTALL THE SOUND SYSTEM FOR A COMPLETE AND OPERATIONAL SOUND SYSTEM.
2. PROVIDE SEPARATE VOLUME CONTROLS FOR EACH AREA (DINING/RESTROOMS/EXTERIOR SEATING (IF APPLICABLE)) AND LOCATE CONTROLS IN THE OFFICE. COORDINATE WITH FRANCHISEE PRIOR TO ROUGH IN.
3. THE GC SHALL OBTAIN THE 24V VOLTAGE PERMIT REQUIRED FOR THIS PROJECT.
4. ALL CEILING SPEAKERS TO BE FLUSH MOUNTED WHITE IN RESTROOMS, FLUSH MOUNTED WHITE IN CUSTOMER AREAS. EXTERNAL SPEAKERS SHALL BE BLACK AND RATED FOR EXTERIOR USE.

REFLECTED CEILING PLAN KEY NOTES: (0.0)

5.04 PROVIDE STAINLESS STEEL CLOSURE PANELS / SHROUD ABOVE THE HOOD TO ABOVE THE CEILING ON ALL EXPOSED SIDES OF HOOD.

6.07 DASHED LINE OF SERVICE LINE MILLWORK BELOW.

9.06 PROVIDE 24"X30" ACCESS PANEL IN UNDERSIDE OF BULKHEAD - ACCESS PANEL TO BE PAINTED TO MATCH BULKHEAD.

9.07 GYPSUM CEILING SUSPENDED WITH SYSTEM AS MANUFACTURED BY ARMSTRONG.

9.08 LINE OF CEILING TILE FINISH TRANSITION - PROVIDE ADDITIONAL GRID PIECES IF NECESSARY AND AS SHOWN IN PLANS.

10.05 DUNKIN DONUTS DIGITAL MENU BOARD PROVIDED BY MENU BOARD VENDOR, MOUNTED TO BULKHEAD. SEE PLANS FOR GC PROVIDED BLOCKING AND CONDUITS / ROUGH-INS.

10.30 GC TO SUPPLY AND INSTALL CEILING HUNG "BUTTERFLY MOUNT" FOR ORDER STATUS BOARD AND EXPEDITOR VDU - TELE HOOK TH-1040 WITH (2) SCREEN MOUNTING PLATES BACK TO BACK. COORDINATE MOUNTING HEIGHT WITH TENANT.

26.03 TERMINATE SPEAKER WIRE AT OFFICE VOLUME CONTROLS.

26.04 WALK-IN BOX LIGHT FIXTURES FURNISHED BY WALK-IN BOX VENDOR AND INSTALLED BY THE CONTRACTOR.

26.09 LIGHT BAR SURFACE MOUNTED - CENTER OF FIXTURE TO ALIGN WITH CEILING TILE FINISH TRANSITION.

26.12 NEW DRIVE THRU CAMERA MOUNTED TO EXTERIOR - SEE ELECTRICAL PLANS.

26.51 HOOD LIGHT BY HOOD SUPPLIER.

ARCHITECT OF RECORD
JAMES D. SMITH, AIA
522 BAY LN.
CENTERVILLE, MA 02632

I CERTIFY THAT THESE DOCUMENTS WERE PREPARED OR APPROVED BY ME, AND I AM A DULY LICENSED ARCHITECT UNDER THE LAWS OF THE STATE OF TENNESSEE, LICENSE No. 106952, EXPIRATION DATE 01.31.20

DUNKIN'

dunkin' brands.
STORE #358032
US-11W
BRISTOL, TN

REVISION		
No.	DATE	DESCRIPTION

DWG DATE:	2-1-2019
DRAWN BY:	STAFF
PROJECT No.:	17182

DWG TITLE:

REFLECTED CEILING PLAN

SHEET No.

A-3

Order Plans @ WWW.LDILine.com