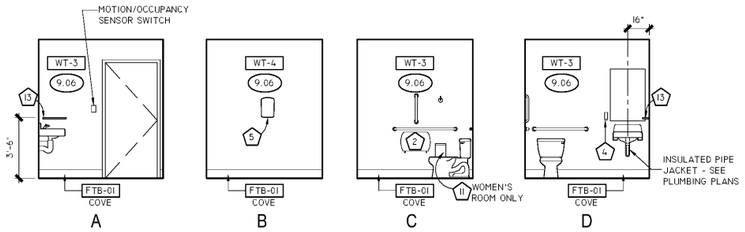

A10 RESTROOM ELEVATIONS

SCALE: 1/4" = 1'-0"

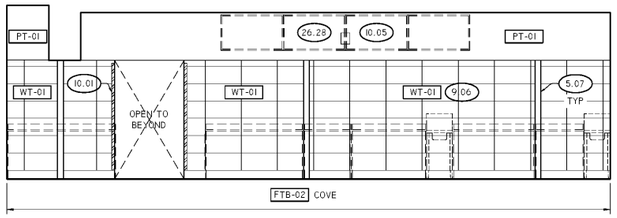

A7 INTERIOR ELEVATION

SCALE: 1/4" = 1'-0"

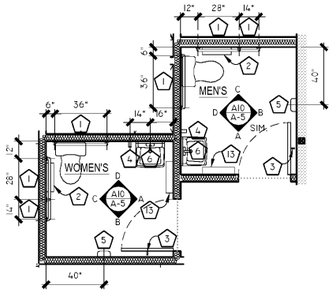

G7 RESTROOM AMENITIES PLAN

SCALE: 1/4" = 1'-0"

INTERIOR ELEVATION KEY NOTES: (0.0)

5.07 PAINT EXISTING COLUMNS PT-02 , TYP.

6.03 CHAIR RAIL: FURNISHED WITH MILLWORK ORDER, INSTALLED BY CONTRACTOR. SEE CHAIR RAIL DETAIL SHEET A-4.

9.06 STACK BOND FLOOR TILE PATTERN.

10.01 2"X2" STAINLESS STEEL CORNER GUARDS, 6'-2" LONG. INSTALL ABOVE WALL BASE, TYPICAL THROUGHOUT KITCHEN.

10.02 PROVIDE ALCOVYN VA-200 6'-0" HIGH BRUSHED SILVER CORNER GUARDS AT ALL OUTSIDE CORNERS ON THE CUSTOMER AREA WALLS.

10.05 DUNKIN DONUTS DIGITAL MENU BOARD PROVIDED BY MENU BOARD VENDOR MOUNTED TO BULKHEAD. SEE PLANS FOR GC PROVIDED BLOCKING AND CONDUITS / ROUGH-INS.

10.15 CAP AND TRANSITION TILE WITH BRUSHED NICKEL SCHLUTER STRIP "JOLLY", TYP.

26.28 RECESSED 3-GANG WALL BOX CENTERED ON MEDIA BOARDS. SEE DETAIL SHEET FS-2 AND ELECTRICAL PLANS.

TOILET EQUIPMENT SCHEDULE

TAG	ITEM	MANUFACTURER / PART NUMBER	MOUNTING HEIGHT	REMARKS
1	GRAB BARS	ASI 3701-18P (18"), -36p (36") & -42P (42")	SEE ADA FIGURES	1-1/2" DIA. BARS PEENED GRIP, POLISHED ENDS
2	TOILET TISSUE DISPENSER	KC[illegible] 09551	SEE ADA FIGURES	SURFACE MOUNTED
3	COAT HOOK	ASI 0751	48" A.F.F.	DOOR MOUNTED
4	SOAP DISPENSER	DERMA FOAM E KAY CHEMICAL COMPANY	SEE NOTE A, C	SEE NATIONAL ACCOUNTS
5	HAND DRYER	EXCEL DRYER INC. TA[illegible]E-WHITE	SEE NOTE A, C	SEE NOTE D
6	MIRROR	[illegible]620-2436	40" A.F.F. TO BOTTOM NOTE C	--
7	CLOTHES PIN	PROVIDE AND GAMBLE		SEE NATIONAL ACCOUNTS
8	WASTE RECEPTACLE	ASI 04[illegible]	41"-45" A.F.F. FOR ADA	RECESSED
9	BABY CHANGING STATION	KOALA KB301 VERTICAL or ASI9021 HORIZONTAL	SEE INSTALLATION INSTRUCTIONS	OPTIONAL; CENTER ON ANGLED RESTROOM WALL
10	SWING UP GRAB BAR	BOBRICK JB-4998.99	SEE INSTALLATION INSTRUCTIONS	PEENED GRIP, POLISHED ENDS
11	SANITARY NAPKIN DISPOSAL	ASI 0852		WOMEN'S ROOM ONLY
12	SEAT COVER DISPENSER	ASI 0477-SM		OPTIONAL
13	WALL SHIELD	ASI 0692-516 (16")	42" A.F.F. FOR ADA; NOTE C	OPTIONAL

NOTE A: OPERATING CONTROLS OF ALL HAND DRYERS, SOAP DISPENSERS AND MULTI PURPOSE UNITS TO BE 42" A.F.F. NOTE B: G.C. TO FIELD VERIFY ALL SIZES.
NOTE B: TOILET TISSUE & PAPER TOWEL DISPENSERS SUPPLIED FREE FROM LOCAL DCP; INSTALLED BY G.C.
NOTE C: PROVIDE BLOCKING FOR ALL WALL MOUNTED FIXTURES AND ACCESSORIES.
NOTE D: RECESS MOUNT HAND DRYER W/ DBI BRANDING AND SUSTAINABILITY MESSAGE BY EXCEL DRYER. SEE NATIONAL ACCOUNTS (412-525-4531). HAND DRYER TO BE ORDERED FROM NATIONAL ACCOUNT SUPPLIER, AND IS REQUIRED TO HAVE STANDARD DBI GREEN MESSAGING/BRANDING

NOTE:
ALL SHELVING & HARDWARE SHALL BE SUPPLIED & INSTALLED BY GENERAL CONTRACTOR. GENERAL CONTRACTOR SHALL PROVIDE ADEQUATE BLOCKING FOR ALL SHELVING IN OFFICE.

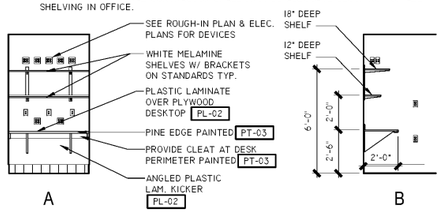

A4 OFFICE ELEVATIONS

SCALE: 1/4" = 1'-0"

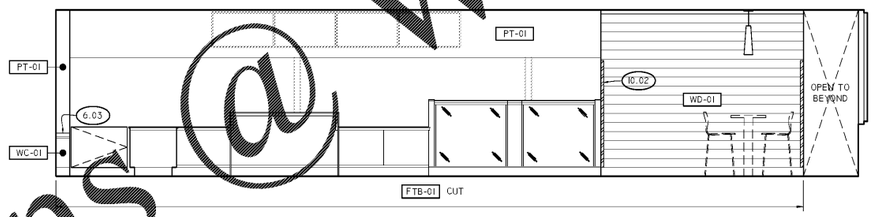

E4 INTERIOR ELEVATION

SCALE: 1/4" = 1'-0"

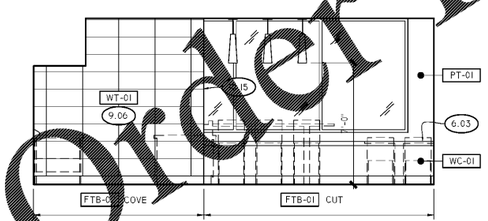

A1 INTERIOR ELEVATION

SCALE: 1/4" = 1'-0"

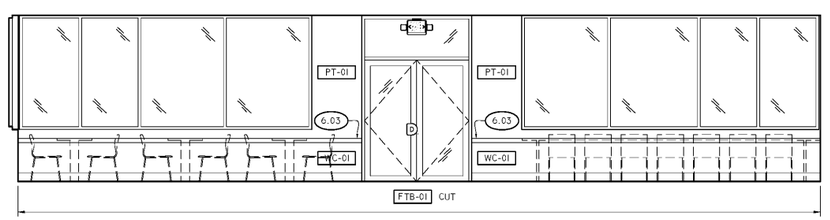

E1 INTERIOR ELEVATION

SCALE: 1/4" = 1'-0"

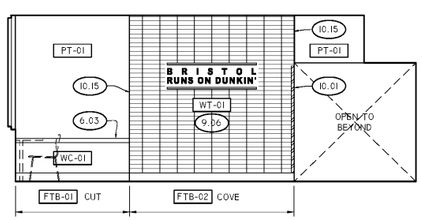

N1 INTERIOR ELEVATION

SCALE: 1/4" = 1'-0"

Order Plans @ WWW.DBLine.com

ARCHITECT OF RECORD
JAMES D. SMITH, AIA
522 BAY LN.
CENTERVILLE, MA 02632

I CERTIFY THAT THOSE DOCUMENTS WERE PREPARED OR APPROVED BY ME, AND I AM A DULY LICENSED ARCHITECT UNDER THE LAWS OF THE STATE OF TENNESSEE, LICENSE No. 100192, EXPIRATION DATE 01.31.20

DUNKIN'

dunkin' brands.
STORE #358032
US-11W
BRISTOL, TN

REVISION		
No.	DATE	DESCRIPTION

DWG DATE:	2-1-2019
DRAWN BY:	STAFF
PROJECT No.:	17182

DWG TITLE:

INTERIOR ELEVATIONS

SHEET No.
A-5