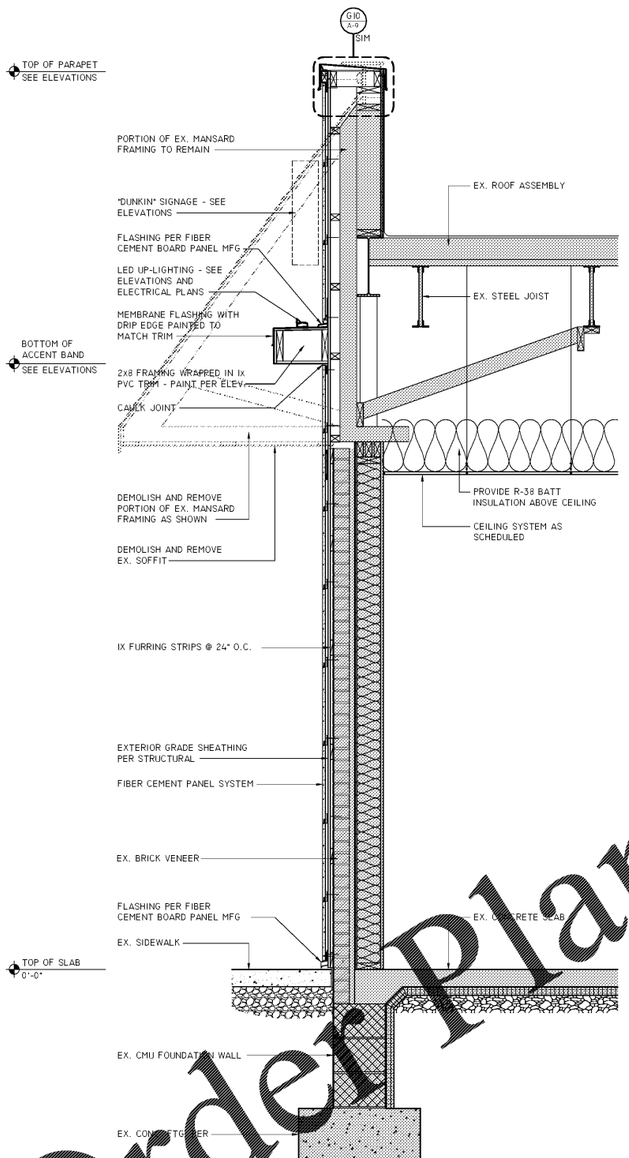

A1 WALL SECTION

SCALE: 3/4" = 1'-0"

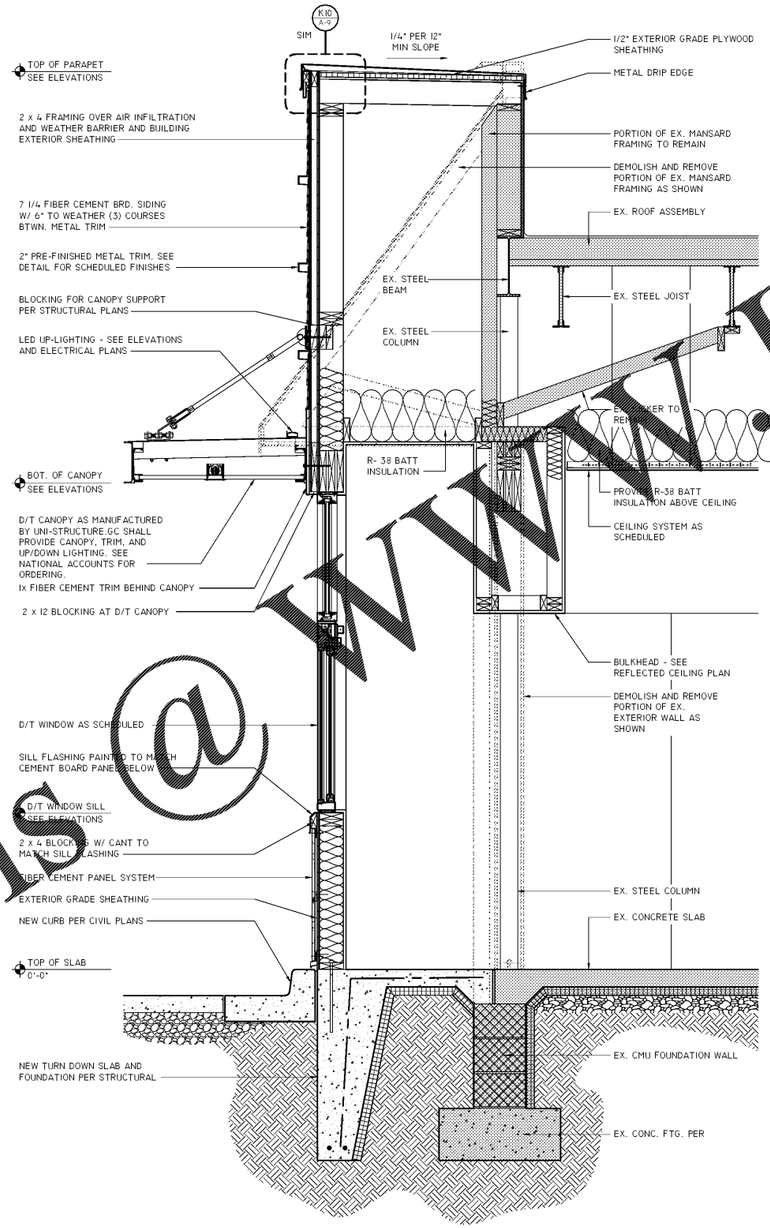

F1 WALL SECTION

SCALE: 1/4" = 1'-0"

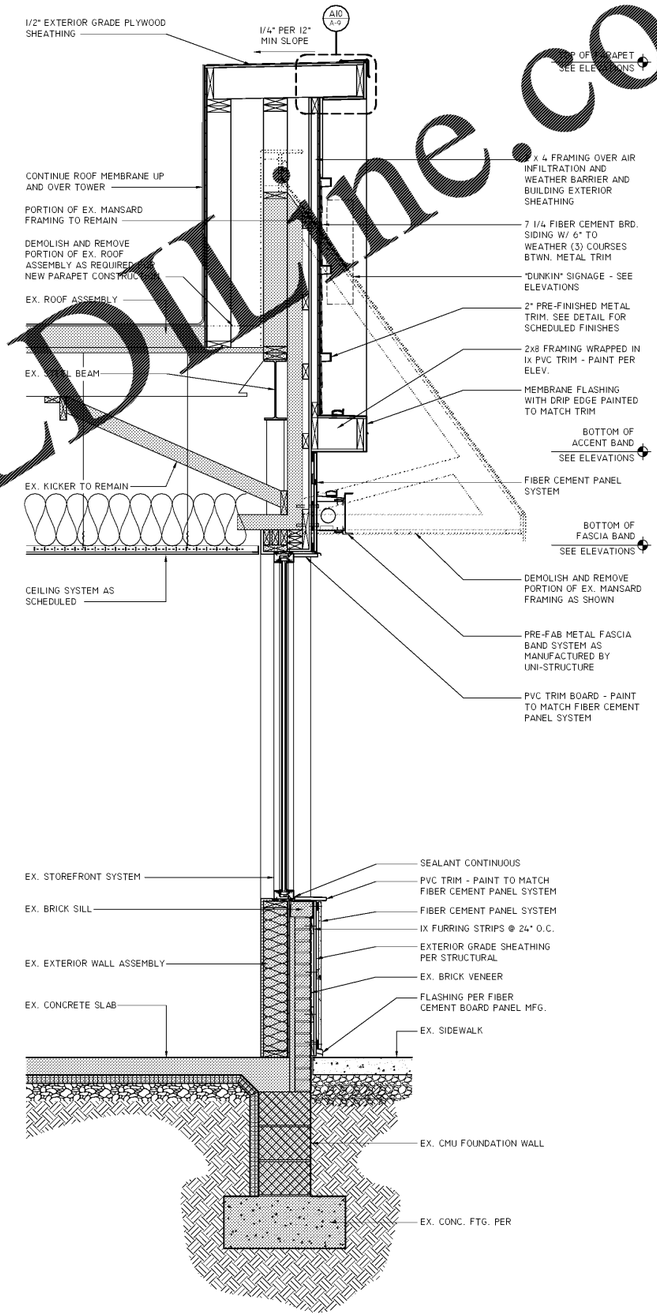

M1 WALL SECTION

SCALE: 3/4" = 1'-0"

ARCHITECT OF RECORD
JAMES D. SMITH, AIA
522 BAY LN.
CENTERVILLE, MA 02632

I CERTIFY THAT THESE DOCUMENTS WERE PREPARED OR APPROVED BY ME, AND I AM A DULY LICENSED ARCHITECT UNDER THE LAWS OF THE STATE OF TENNESSEE, LICENSE No. 100192, EXPIRATION DATE 01.31.20

DUNKIN'

dunkin' brands.
STORE #358032
US-11W
BRISTOL, TN

REVISION		
No.	DATE	DESCRIPTION

DWG DATE:	2-1-2019
DRAWN BY:	STAFF
PROJECT No.:	17182

DWG TITLE:

WALL SECTIONS

SHEET No.

A-7

WWW.LDLine.com
Order Plans@W