NO	REVISION / SUBMISSIONS	DATE

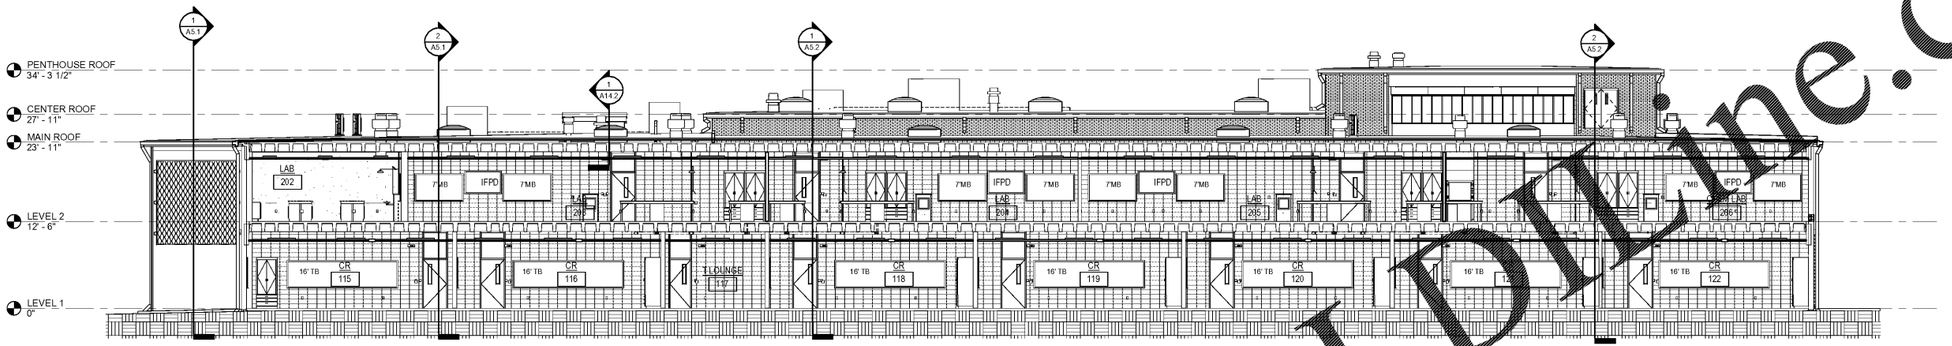

1 THRU CLASSROOMS AND LABS
A5.3 SCALE: 1/8" = 1'-0"

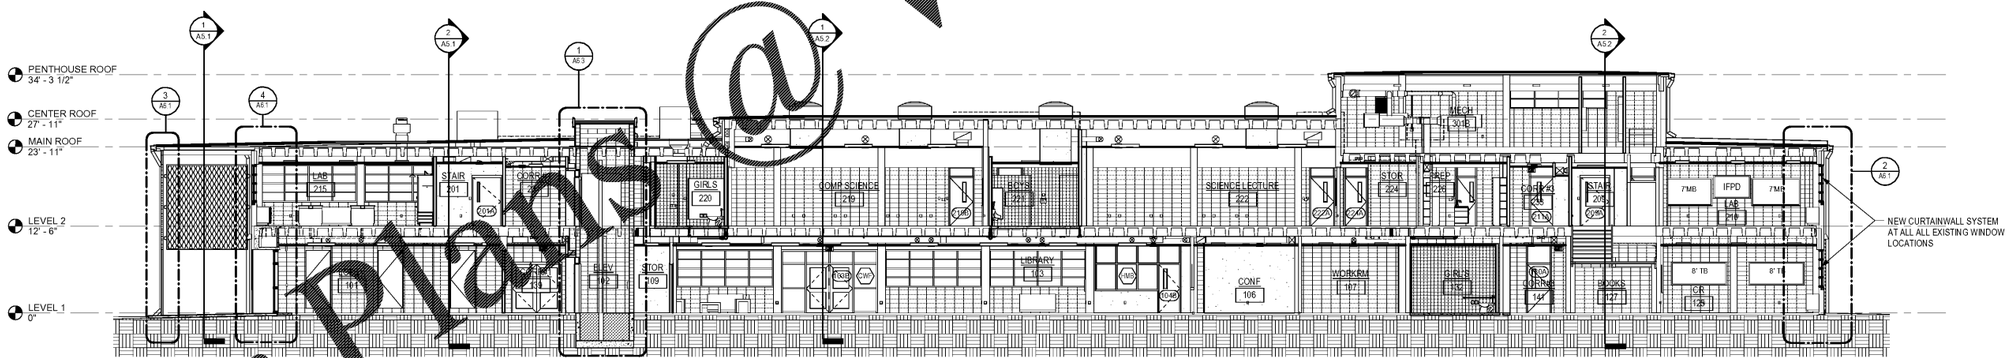

2 THRU LIBRARY AND CLASSROOMS
SCALE: 1/8" = 1'-0"

Order Plans @ www.LDLine.com

JOHN A. TUTEN & ASSOCIATES
ARCHITECTS
4680 U.S. HIGHWAY 17 (2011)
BRUNSWICK, GEORGIA 31525
www.jatutenarc.com

GLYNN ACADEMY HIGH SCHOOL
SCIENCE BLDG. (5015) MODERNIZATION
1001 MANSFIELD ST. BRUNSWICK GA. 31520
GLYNN COUNTY BOARD OF EDUCATION

CAPITAL OUTLAY
PROJECT # TBD
SYSTEM CODE: 663
SCHOOL CODE: 4752
FTE: 1793

BUILDING SECTIONS

STATE OF GEORGIA
JOHN ALEX TUTEN
REGISTERED ARCHITECT
NOT VALID UNLESS SIGNED

ISSUED FOR:
BID SET

DRAWN BY
CHECKED BY
APPROVED BY
01/18/19
PROJECT DATE
1802
PROJECT NUMBER

SHEET NUMBER:
A5.3

Copyright (c) 2019
All Rights Reserved

C:\Users\grant\Documents\Revit Local\1802 GA Science Building\1802 Science Building grant.rvt
1/18/2019 11:24:16 AM