NO	REVISION / SUBMISSIONS	DATE

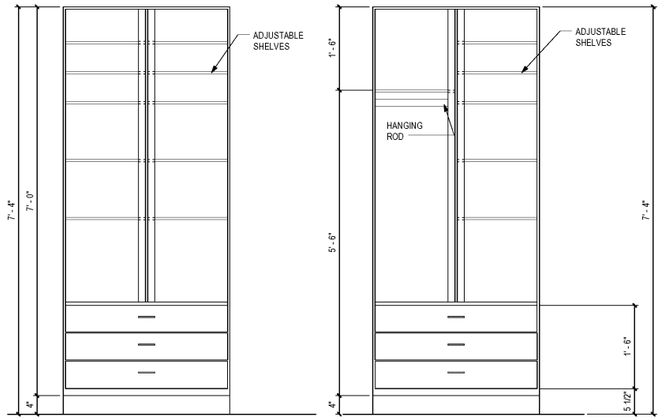

SUPPLY CABINET

PROVIDE 1 PER C.R. UNLESS NOTED OTHERWISE

TEACHER'S CABINET

PROVIDE 1 PER C.R. UNLESS NOTED OTHERWISE

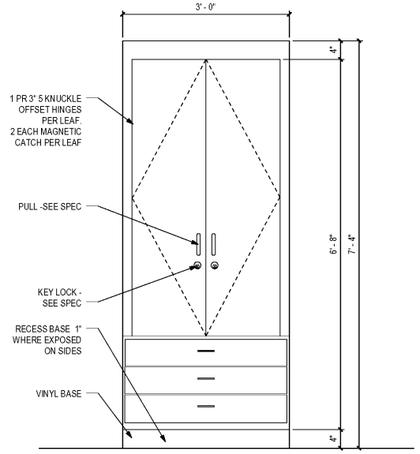

ELEVATION

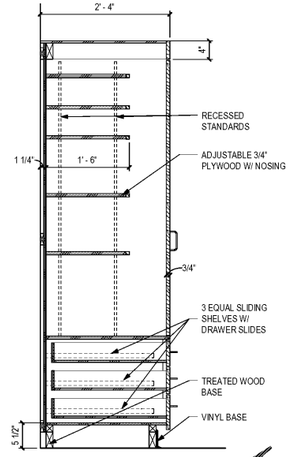

SECTION

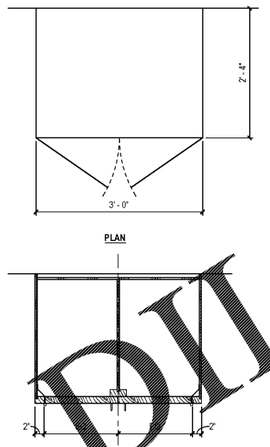

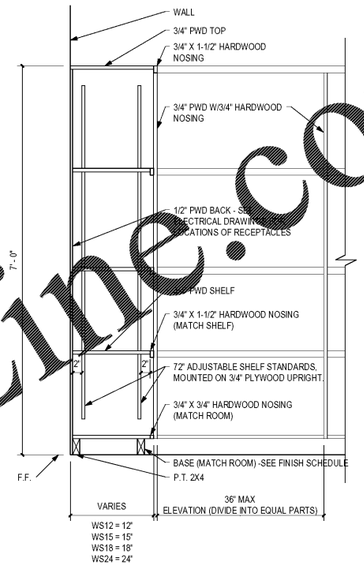

1 A9.3 TEACHER CABINET AND SUPPLY CABINET DETAILS

SCALE: 1" = 1'-0"

2 A9.3 WOOD SHELVING (WS)

SCALE: 1" = 1'-0"

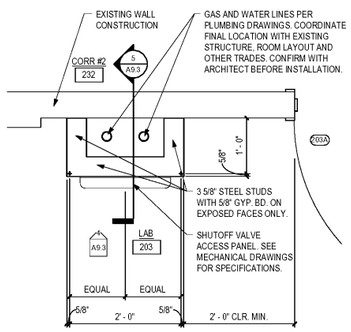

SEE SECOND FLOOR PLAN FOR LOCATIONS

3 A9.3 FLOOR PLAN AT SHUTOFF VALVE ENCLOSURE

SCALE: 1" = 1'-0"

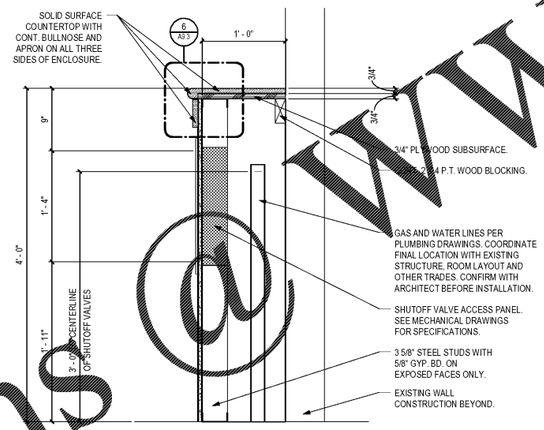

SEE SECOND FLOOR PLAN FOR LOCATIONS

5 A9.3 @ SHUTOFF VALVE ENCLOSURE

SCALE: 1 1/2" = 1'-0"

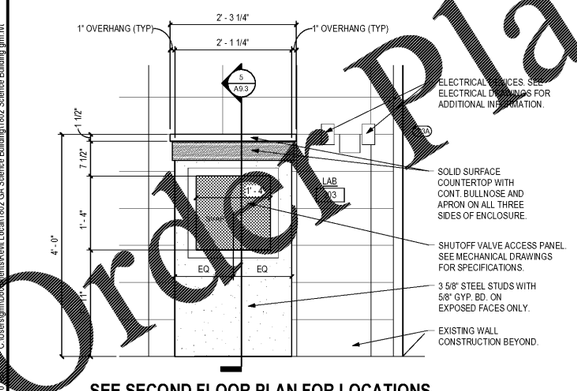

SEE SECOND FLOOR PLAN FOR LOCATIONS

4 A9.3 ELEVATION AT SHUTOFF VALVE ENCLOSURE

SCALE: 1" = 1'-0"

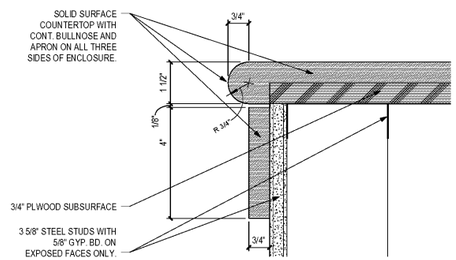

6 A9.3 SHUTOFF VALVE ENCLOSURE WALL CAP

SCALE: 6" = 1'-0"

Order Plans @ WWW.LDLine.com

JOHN A. TUTEN & ASSOCIATES
ARCHITECTS
4680 U.S. HIGHWAY 17 NORTH
BRUNSWICK, GEORGIA 31525
www.jatutenarc.com

GLYNN ACADEMY HIGH SCHOOL
SCIENCE BLDG. (5015) MODERNIZATION
1001 MANSFIELD ST. BRUNSWICK GA, 31520
GLYNN COUNTY BOARD OF EDUCATION

CAPITAL OUTLAY
PROJECT # TBD
SYSTEM CODE: 663
SCHOOL CODE: 4752
FTE: 1793

MILLWORK DETAILS

STATE OF GEORGIA
JOHN ALEX TUTEN
REGISTERED ARCHITECT

NOT VALID UNLESS SIGNED

ISSUED FOR:
BID SET

DRAWN BY
CHECKED BY
APPROVED BY
01/18/19
PROJECT DATE
1802
PROJECT NUMBER

SHEET NUMBER:
A9.3

Copyright (c) 2019
All Rights Reserved

1/18/2019 11:25:10 AM C:\Users\gmft\Documents\Revit Local\1802 GA Science Building1802 Science Building gmft.rvt