NO	REVISION / SUBMISSIONS	DATE

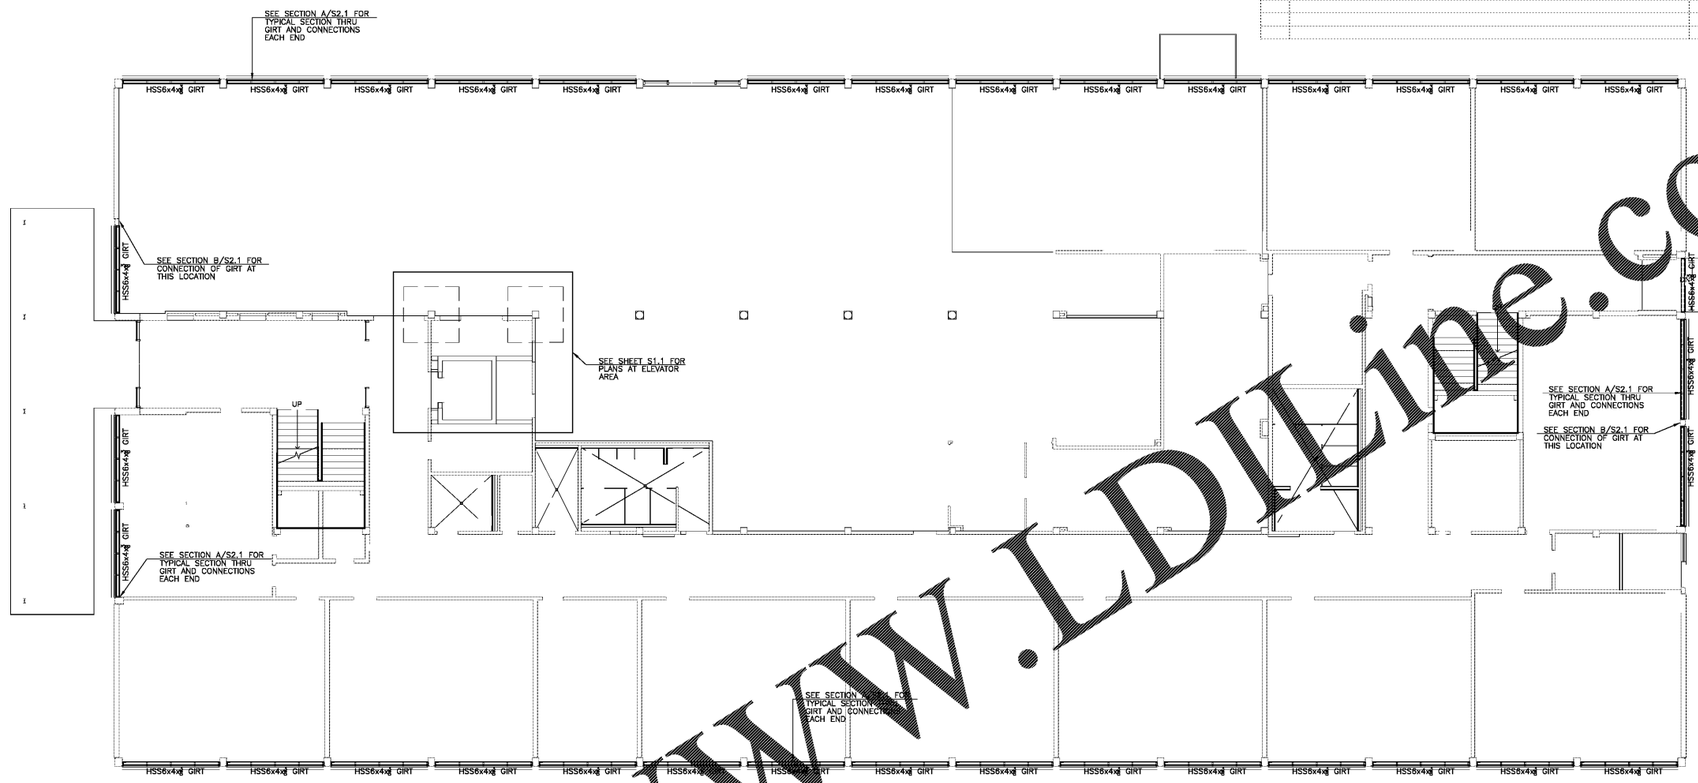

FIRST FLOOR GIRT PLAN

SCALE: 1/8"=1'-0"

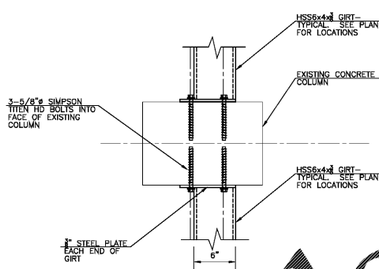

PLAN

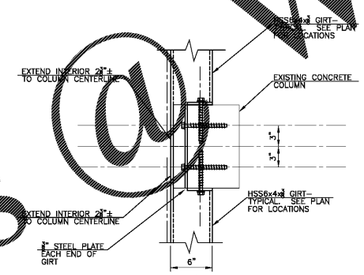

PLAN

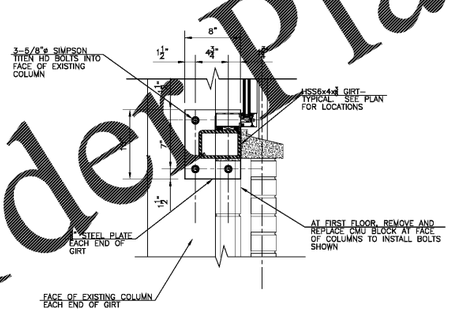

SECTION

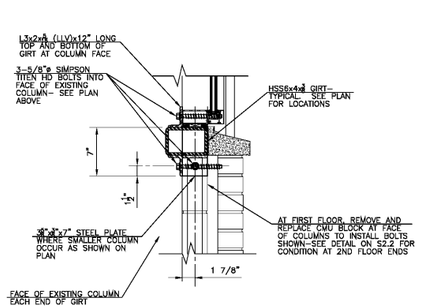

SECTION

SECTION A S2.1

SECTION B S2.1

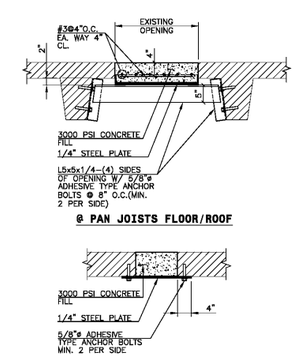

TYPICAL REPAIR DETAILS @ EXISTING FLOOR SLAB OPENINGS

SAUSSY ENGINEERING
400 Johnny Mercer Boulevard • Suite II
P.O. Box 30597 • Savannah, Georgia 31410
Phone: (912) 898-8255 • Fax: (912) 898-1882

PROJECT # 18099: S2-1.dwg 1/15/2019 8:58 am

JOHN A. TUTEN & ASSOCIATES
ARCHITECTS
4680 U.S. HIGHWAY 17 NORTH
BRUNSWICK, GEORGIA 31525
www.johnatuten.com

GLYNN ACADEMY HIGH SCHOOL
SCIENCE BLDG. (5015) MODERNIZATION
1001 MANSFIELD ST. BRUNSWICK GA, 31520
GLYNN COUNTY BOARD OF EDUCATION

CAPITAL OUTLAY
PROJECT # TBD
SYSTEM CODE: 663
SCHOOL CODE: 4732
FTE: 1793

FIRST FLOOR GIRT PLAN

GEORGIA REGISTERED PROFESSIONAL ENGINEER W. XAVIER SAUSSY, III
Not Valid Unless Signed

ISSUED FOR:
BID SET

WHS III
DRAWN BY
WHS III
CHECKED BY
WHS III
APPROVED BY
1/18/2019
PROJECT DATE
1802
PROJECT NUMBER

SHEET NUMBER:
S2.1

Copyright (c) 2019
All Rights Reserved.

Order Plans @ WWW.LDILine.com