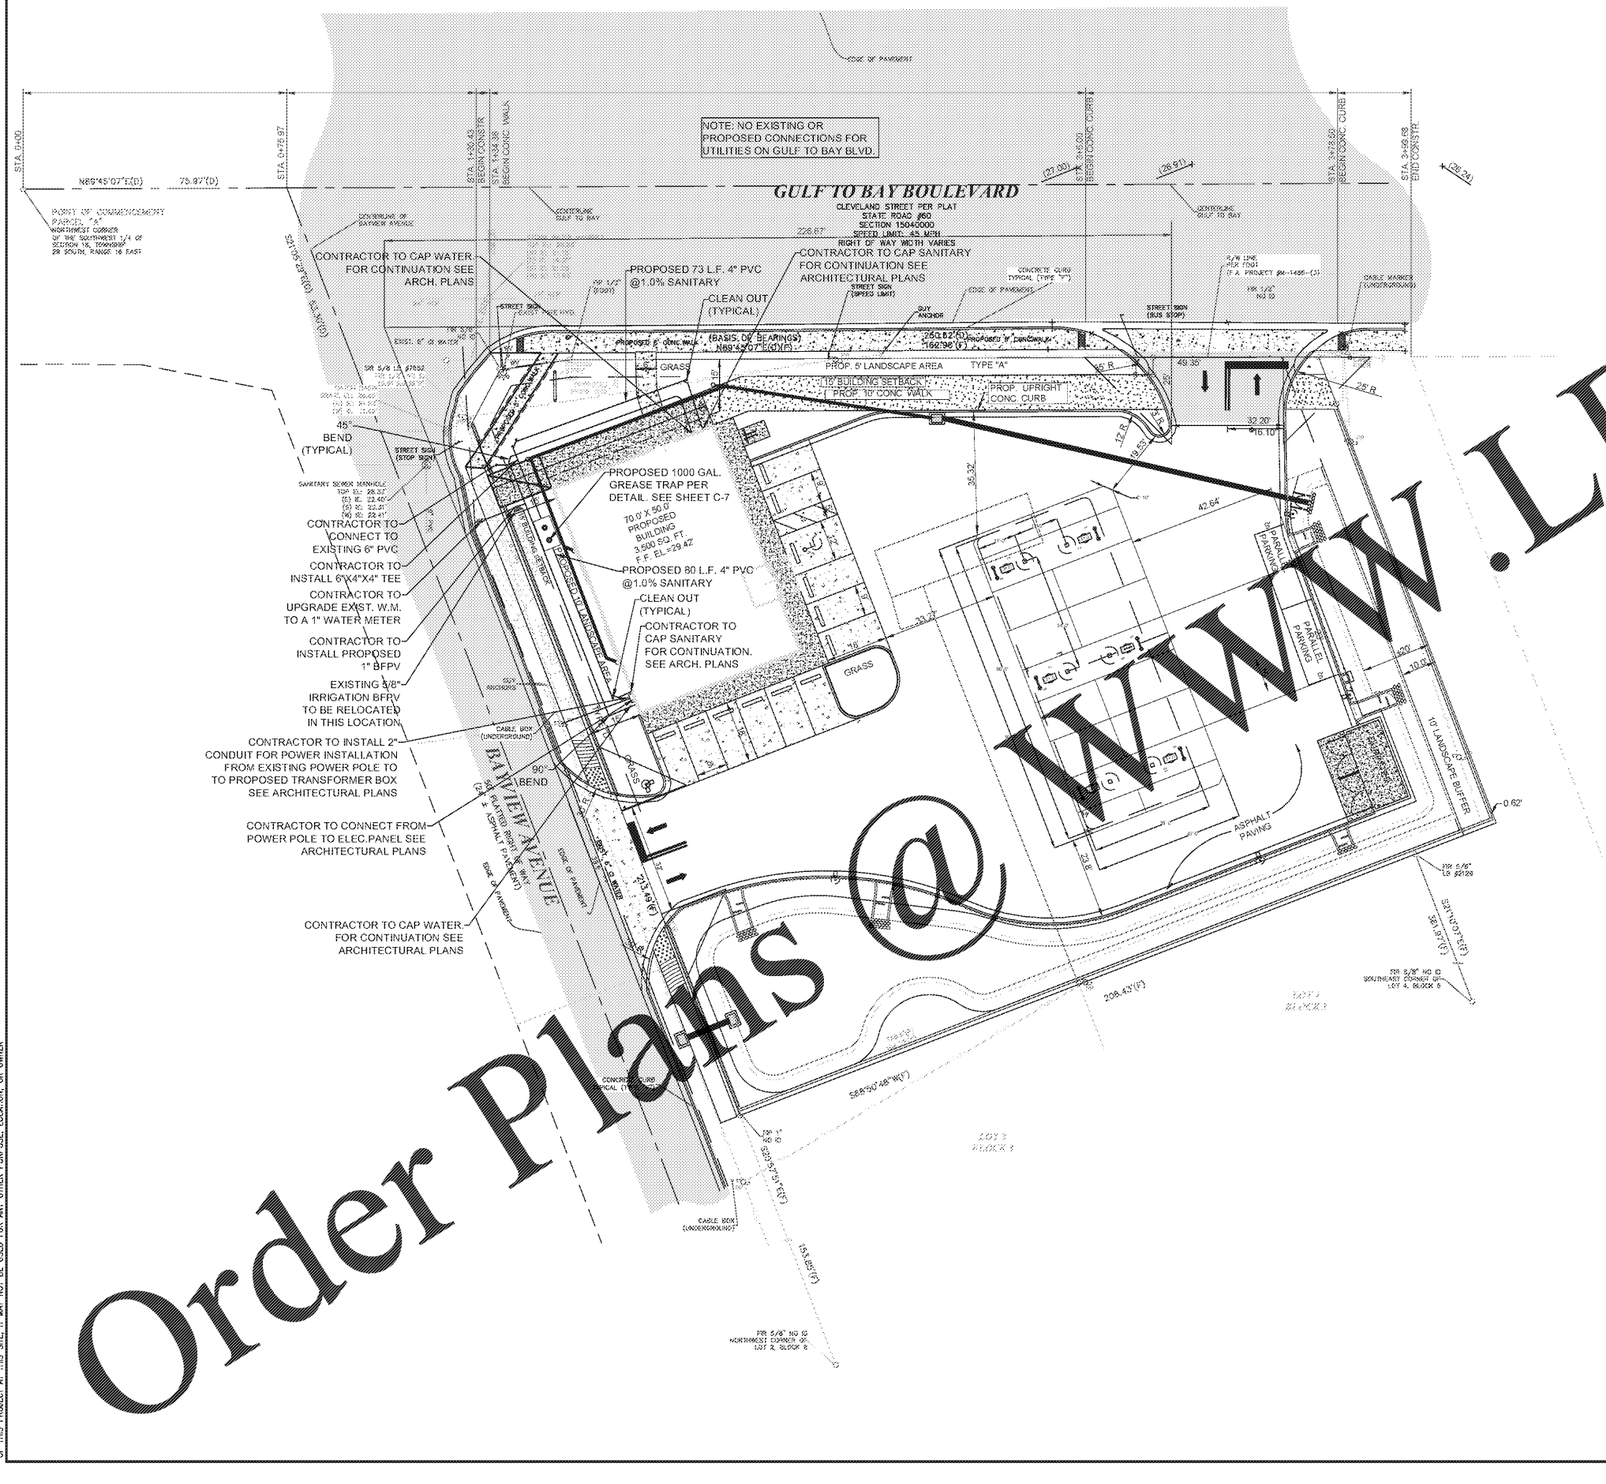


Order Plans @ WWW.LDILine.com

THIS DRAWING IS THE PROPERTY OF AEC SERVICES INC. AND HAS BEEN PREPARED SPECIFICALLY FOR THE OWNER OF THIS PROJECT AT THIS SITE. IT MAY NOT BE USED FOR ANY OTHER PURPOSE, LOCATION, OR OWNER.

CUSTOMER: GIANT OIL INC.
1806 N. FRANKLIN STREET
TAMPA, FLORIDA 33602

SITE ADDRESS: BP STATION
3009 GULF TO BAY BLVD.
CLEARWATER, FLORIDA 34619

ENGINEER OF RECORD:
AEC Services, Inc.
RON FAIR, P.E.
FL # 50738 License No. 9277 QB #0011445
1616 ALLISON WOODS LANE
TAMPA, FL. 33619
(813)684-1254
(813)684-2690 (f)
www.aecservicesinc.com

PRINT COPIES OF THIS DOCUMENT ARE NOT CONSIDERED SIGNED AND SEALED AND SHOULD NOT BE RELIED UPON OR USED FOR CONSTRUCTION.

RON FAIR, P.E.
FL #50738

| NO. | DESCRIPTION | DATE |
|---|---|---|
| 1 | REVISIONS | |

| | |
|---|---|
| JOB NO. | GO161712 |
| DWG Name | CIVIL |
| XREF Name | NONE |
| SCALE | 1"=20'-0" |
| DATE | 9-7-17 |
| DRAWN BY | PAZ |
| CHECKED | CEP |
| APPROVAL | RAF |

UTILITY PLAN

C-5