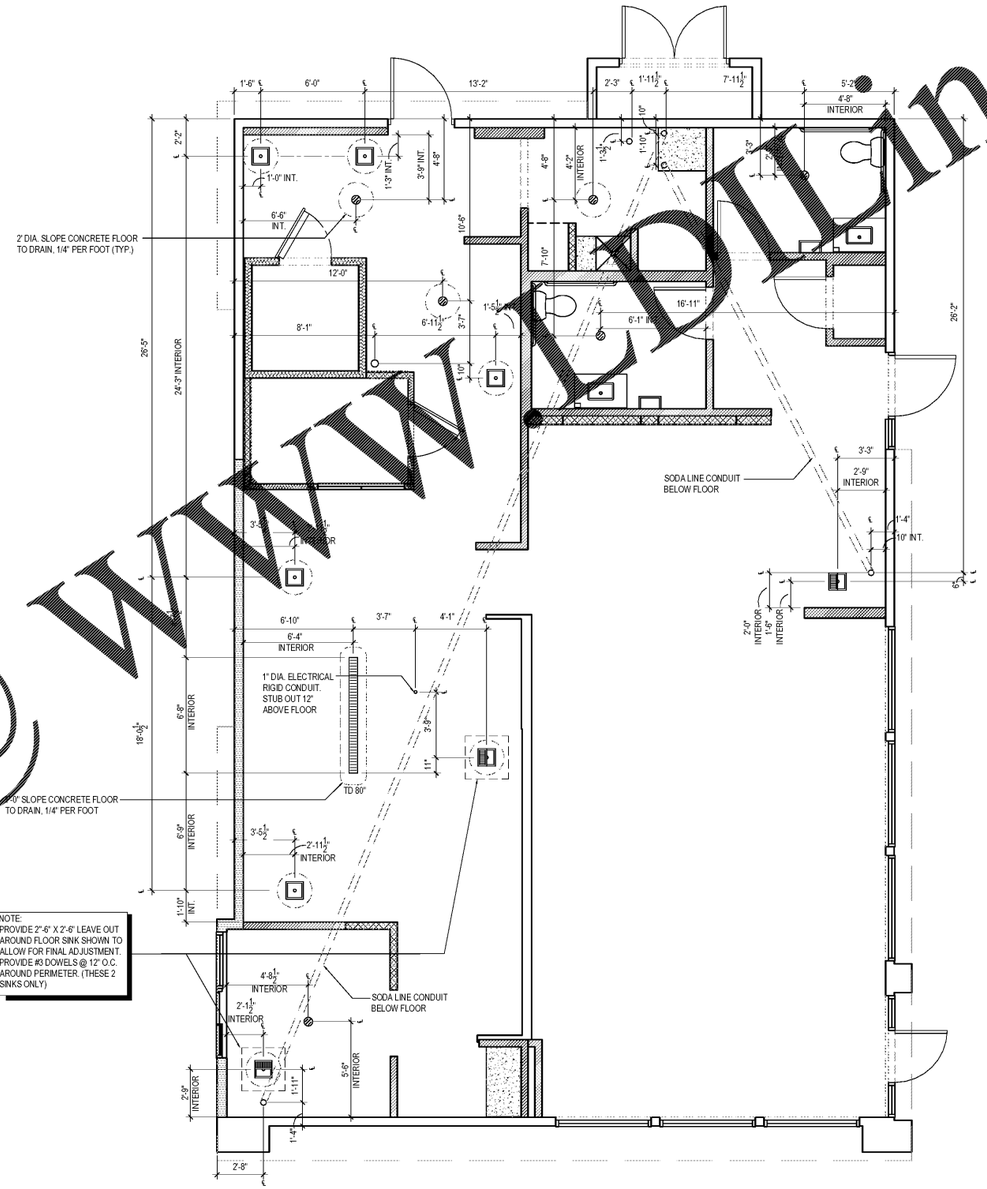

NOT USED | 3
Scale= 1 1/2" = 1'-0" | A-102

NOT USED | 2
Scale= 1 1/2" = 1'-0" | A-102

ROUGH - IN PLUMBING PLAN | 1
Scale= 1/4" = 1'-0" | A-102

Order Plans @ WWW.CDLine.com

PANDA RESTAURANT GROUP INC.
1683 Walnut Grove Ave.
Rosemead, California
91770
Telephone: 626.799.9898
Facsimile: 626.372.8288

All ideas, designs, arrangement and plans indicated or represented by this drawing are the property of Panda Express Inc. and were created for use on this specific project. None of these ideas, designs, arrangements or plans may be used by or disclosed to any person, firm, or corporation without the written permission of Panda Express Inc.

REVISIONS:

ISSUE DATE:

1	ISSUED FOR BID & PERMIT	12-11-18
2	BID SET	01-30-19

DRAWN BY: JO

PANDA PROJECT #: S8-19-D6573
ARCH PROJECT #: P7336

cph
www.cphcorp.com
A Full Service A & E Firm
Plans Prepared By
CPH, Inc.
500 West Fulton St.
Sanford, Fl. 32771
Ph: 407.322.6841
Licenses:
Eng. C.O.A. No. 2750-E
Survey L.B. No. CA-909-LS
Arch. Lic. No. 285-342

STATE OF FLORIDA
JEFFREY FOSTER
1/29/2019
AR98149
REGISTERED ARCHITECT

1/29/2019
JEFFREY FOSTER, AIA

This item has been electronically signed and sealed by Jeffrey Foster, A.I.A. on January 29, 2019 using a digital signature.
Printed copies of this document are not considered signed and sealed and the signature must be verified on any electronic copies.

PANDA EXPRESS

WARM & WELCOME 2200
ATLANTIC BLVD & MARKETPLACE DR
JACKSONVILLE, FL 32225

A-102

ROUGH - IN PLUMBING PLAN

TRUE WARM & WELCOME 2200