


SECTION - A
@ STONE VENEER

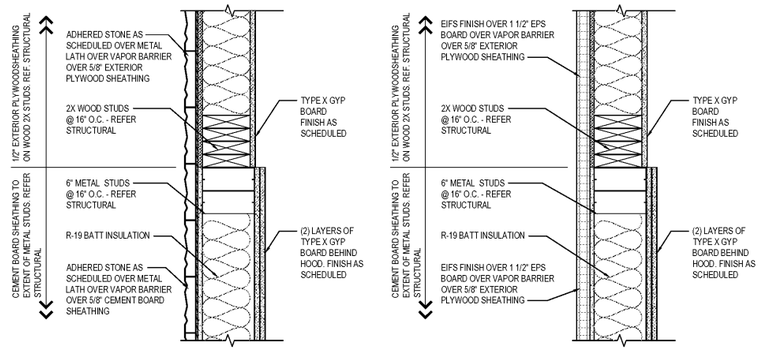


SECTION - B
@ E.I.F.S. FINISH

PLAN SECTION/DETAIL | 09
Scale= 1 1/2" = 1'-0" | A-401




**NOTES**

1: THE USE OF THIS DETAIL IS NOT TO EXCEED A 2-INCH PER 12-INCH SLOPE.
2: A WOOD NAILER IS REQUIRED IF ONE OR MORE INCHES OF INSULATION IS USED. TOP OF WOOD NAILER IS TO BE FLUSH WITH TOP OF INSULATION. BE SURE THAT THE WOOD NAILER EXTENDS AT LEAST ½-INCH BEYOND THE HORIZONTAL EDGE OF THE SNAP-ON BASE.
3: THE FASTENERS USED TO ATTACH THE BASE TO WOOD NAILERS, AND THE MEMBRANE TO THE FACE OF THE NAILERS, MUST BE SPACED NO GREATER THAN 6-INCHES ON-CENTER. THE FASTENER SPACING MUST BE INCREASED TO 3-INCHES ON-CENTER WHEN ATTACHING THE BASE WITHIN 10-FEET MIN.) OF THE OUTSIDE CORNERS OF THE BUILDING.
4: ALLOW FOR ¼-INCH EXPANSION GAP BETWEEN 10-FOOT LENGTHS OF SNAP-ON BASE. OVERLAP THE SNAP-ON COVERS BY 2-INCHES BETWEEN 10-FOOT LENGTHS.

3-INCH HIGH, 2-PIECE COMPRESSION EDGE | 06
NTS | A-401

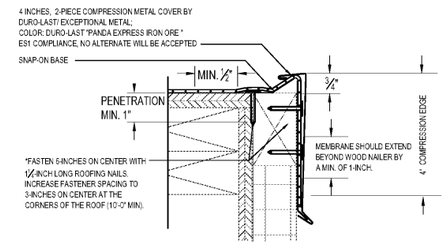


SECTION - A
@ STONE VENEER




SECTION - B
@ E.I.F.S. FINISH

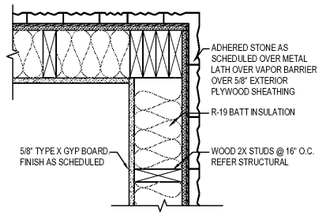


SECTION - C
@ STONE VENEER

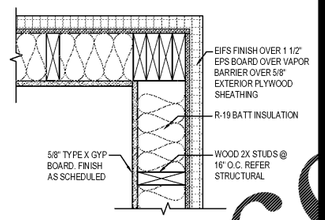


SECTION - D
@ E.I.F.S. FINISH

PLAN SECTION/DETAIL | 03
Scale= 1 1/2" = 1'-0" | A-401

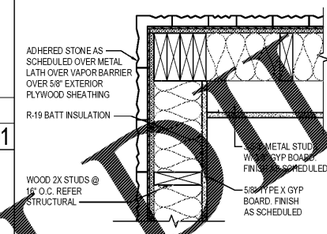


PLAN SECTION/DETAIL | 08
Scale= 1 1/2" = 1'-0" | A-401

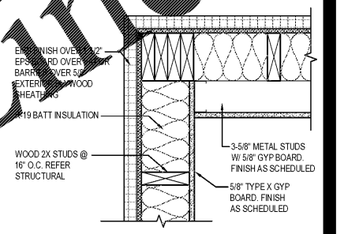


PLAN SECTION/DETAIL | 05
Scale= 1 1/2" = 1'-0" | A-401




PLAN SECTION/DETAIL | 10
Scale= 1 1/2" = 1'-0" | A-401

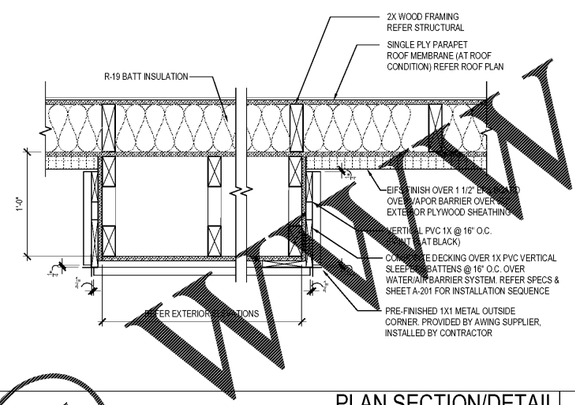


PLAN SECTION/DETAIL | 07
Scale= 1 1/2" = 1'-0" | A-401

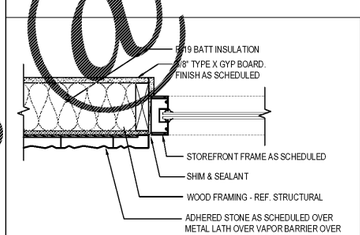


PLAN SECTION/DETAIL | 04
Scale= 1 1/2" = 1'-0" | A-401

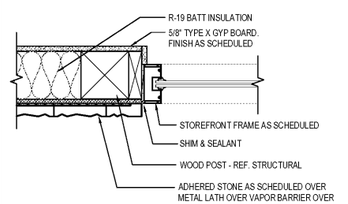


PLAN SECTION/DETAIL | 02
Scale= 1 1/2" = 1'-0" | A-401

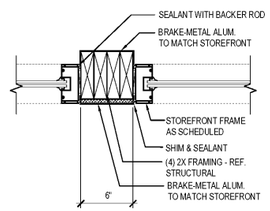


PLAN SECTION/DETAIL | 01
Scale= 1 1/2" = 1'-0" | A-401

Order Plans @ WWW.LDLine.com

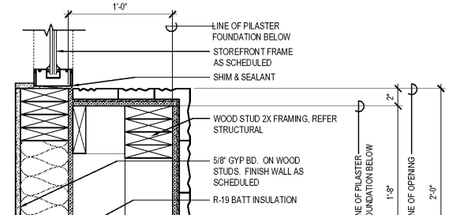PANDA RESTAURANT GROUP INC.
1683 Walnut Grove Ave.
Rosemead, California
91770
Telephone: 626.799.9898
Facsimile: 626.372.8288

All ideas, designs, arrangement and plans indicated or represented by this drawing are the property of Panda Express Inc. and were created for use on this specific project. None of these ideas, designs, arrangements or plans may be used by or disclosed to any person, firm, or corporation without the written permission of Panda Express Inc.

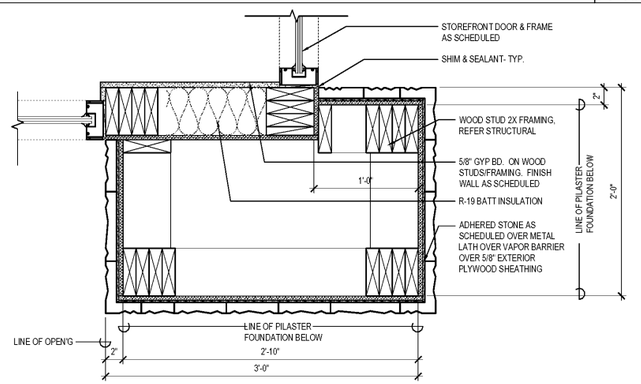REVISIONS:

| | | |
|---|---|---|
| | | |
| | | |
| | | |
| | | |
| | | |
| | | |
| | | |

ISSUE DATE:

| | | |
|---|---|---|
| 1 | ISSUED FOR BID & PERMIT | 12-11-18 |
| 2 | BID SET | 01-30-19 |
| | | |
| | | |
| | | |
| | | |
| | | |

DRAWN BY: JO

PANDA PROJECT #: S8-19-D6573
ARCH PROJECT #: P7336

cph
www.cphcorp.com
A Full Service A & E Firm
Plans Prepared By:
CPH, Inc.
500 West Fulton St.
Sanford, Fl. 32771
Ph: 407.322.6841
Licensees:
Eng. C.O.A. No. 2750-E
Survey L.B. No. CA-909-LS
Arch. Lic. No. 285-342

STATE OF FLORIDA
JEFFREY FOSTER
1/29/2019
AR98149
REGISTERED ARCHITECT
1/29/2019
JEFFREY FOSTER, AIA

PANDA EXPRESS
WARM & WELCOME 2200
ATLANTIC BLVD & MARKETPLACE DR
JACKSONVILLE, FL 32225

# A-401

ARCHITECTURAL DETAILS

TRUE WARM & WELCOME 2200

This item has been electronically signed and sealed by Jeffrey Foster, A.I.A. on January 29, 2019 using a digital signature. Printed copies of this document are not considered signed and sealed and the signature must be verified on any electronic copies.