MANAGER CABINET STATION CURB SIZES REFER FLR. PLAN FOR LOCATION

1) IF CABINET IS ENCLOSED BY 3 SIDE OF WALLS:
8" H X 24" W X 48-1/2" L (CONCRETE CURB ONLY, NOT INCLUDE TILE BASE)
TILE ONLY ON FRONT FACE (EXPOSED CURB). THIS APPLY TO PROTOTYPE BUILDING LAYOUTS.

2) IF CABINET ENCLOSED BY ONLY (1) ONE WALL:
8" H X 24" W X 46" L (CONCRETE CURB ONLY, NOT INCLUDE TILE BASE)
TILE FRONT AND (1) SIDE FACE (EXPOSED CURB)

3) IF CABINET OPEN WITH NO WALLS:
8" H X 24" W X 46" L (CONCRETE CURB ONLY, NOT INCLUDE TILE BASE)
TILE ALL 3 SIDES OF THE CURB

DRILL 1/2" HOLES THRU CURB INTO FLOOR SLAB. REFER SECTION DETAIL BELOW. HOLE LOCATIONS VARIES DEPEND ON SAFE MODEL. CHECK PANDA PM FOR SAFE MODEL.

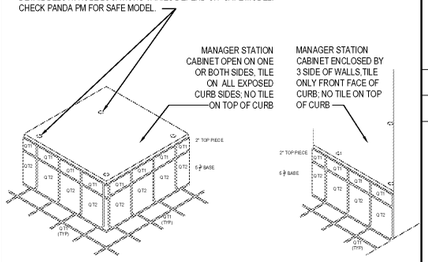

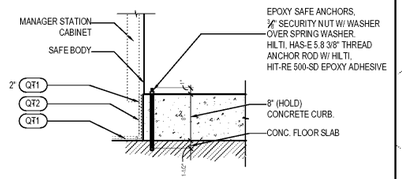

NOTE:
G.C. TO REFER CORE DRILL LOCATION ON SHEET A-109

NOT USED | 14
Scale= 3/4" = 1'-0" | A-404

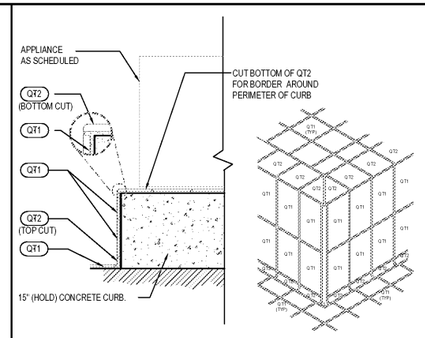

15" CURB DETAIL | 12
Scale= 1 1/2" = 1'-0" | A-404

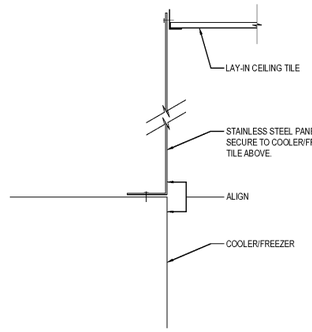

S.S. DETAIL @ COOLER / FREEZER | 8
Scale= 1/2" = 1'-0" | A-404

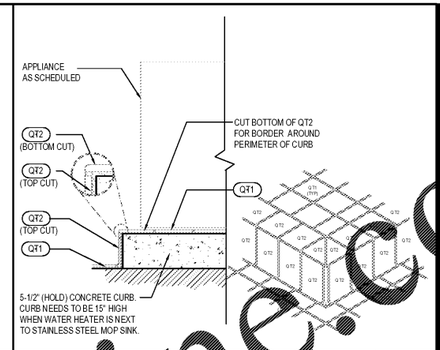

5 1/2" CURB DETAIL | 4
Scale= 1 1/2" = 1'-0" | A-404

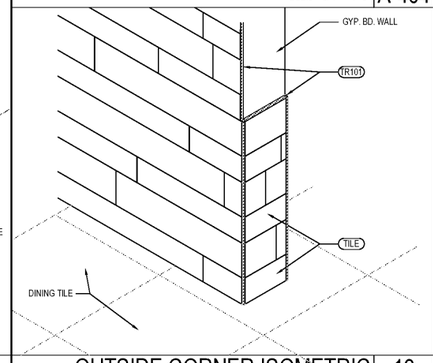

MGR. STATION & SAFE CURB | 20
Scale= 1 1/2" = 1'-0" | A-404

OUTSIDE CORNER ISOMETRIC | 13
Scale= 3/4" = 1'-0" | A-404

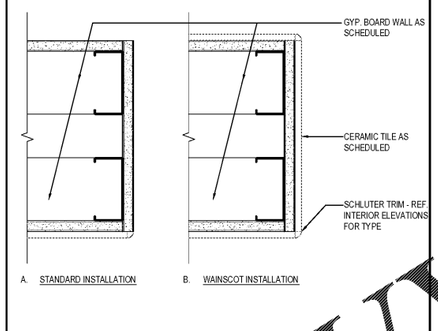

PLAN SECTION WALL DETAIL | 11
Scale= 3" = 1'-0" | A-404

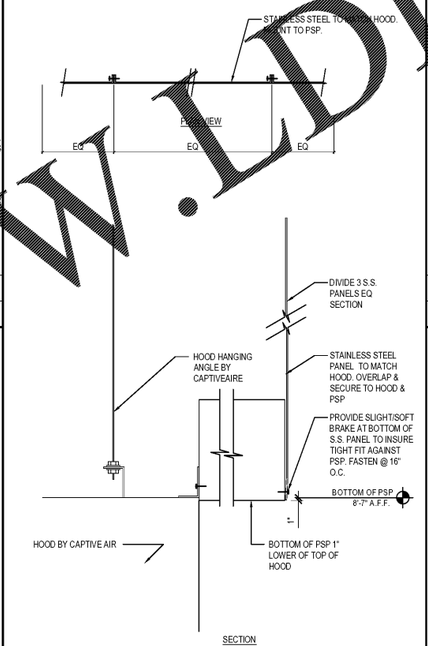

NOT USED | 3
Scale= 1 1/2" = 1'-0" | A-404

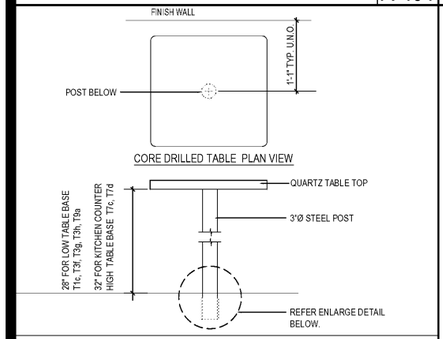

NOTE:
G.C. TO REFER CORE DRILL LOCATION ON SHEET A-109

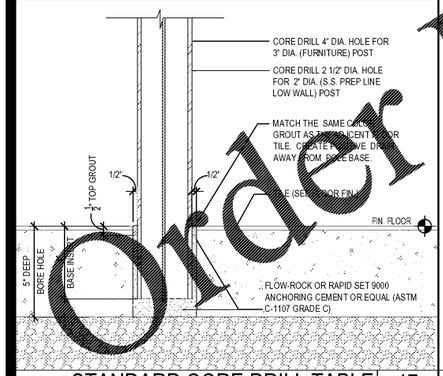

STANDARD CORE DRILL TABLE | 17
NTS | A-404

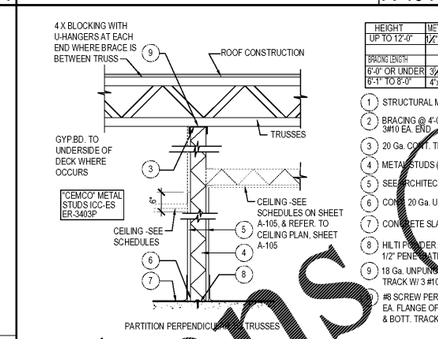

PARTITION DETAILS | 10
Scale= 3/4" = 1'-0" | A-404

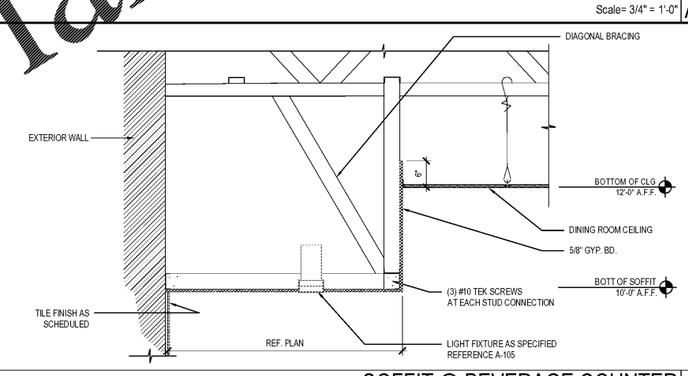

SOFFIT @ BEVERAGE COUNTER | 9
Scale= 3/4" = 1'-0" | A-404

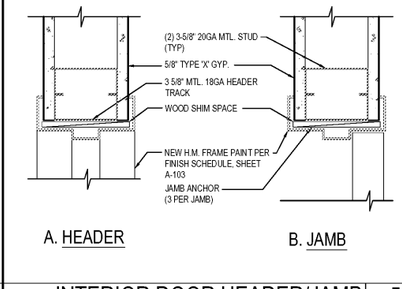

INTERIOR DOOR HEADER/JAMB | 5
Scale= 3" = 1'-0" | A-404

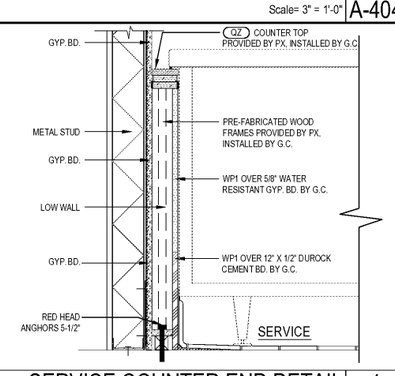

SERVICE COUNTER END DETAIL | 1
Scale= 1 1/2" = 1'-0" | A-404

Order Plans @ WWW.IDLine.COM

PANDA RESTAURANT GROUP INC.
1683 Walnut Grove Ave.
Rosemead, California
91770
Telephone: 626.799.9898
Facsimile: 626.372.8288

All ideas, designs, arrangement and plans indicated or represented by this drawing are the property of Panda Express Inc. and were created for use on this specific project. None of these ideas, designs, arrangements or plans may be used by or disclosed to any person, firm, or corporation without the written permission of Panda Express Inc.

REVISIONS:

ISSUE DATE:

1	ISSUED FOR BID & PERMIT	12-11-18
2	BID SET	01-30-19

DRAWN BY: JO

PANDA PROJECT #: S8-19-D6573
ARCH PROJECT #: P7336

cph
www.cphcorp.com
A Full Service A & E Firm
Plans Prepared By: CPH, Inc.
500 West Fulton St.
Sanford, Fl. 32771
Ph: 407.322.6841
Licenses:
Eng. C.O.A. No. 2750-E
Survey L.B. No. CA-909-LS
Arch. Lic. No. 26-342

STATE OF FLORIDA
JEFFREY FOSTER
1/29/2019
AR98149
REGISTERED ARCHITECT
1/29/2019
JEFFREY FOSTER, AIA

This item has been electronically signed and sealed by Jeffrey Foster, A.I.A. on January 29, 2019 using a digital signature. Printed copies of this document are not considered signed and sealed and the signature must be verified on any electronic copies.

PANDA EXPRESS
WARM & WELCOME 2200
ATLANTIC BLVD & MARKETPLACE DR
JACKSONVILLE, FL 32225

A-404
ARCHITECTURAL DETAILS

TRUE WARM & WELCOME 2200