PLAN NOTES

1. REF. SHEET S-000 FOR STRUCTURAL NOTES AND SPECIAL INSPECTIONS.
2. REF. 3/S-201 FOR TYPICAL PIPE AND TRENCH DETAIL AS REQUIRED.
3. REF. 4/S-201 FOR TYPICAL SILL PLATE BOLT DETAIL AS REQUIRED.
4. REF. 5/S-201 FOR TYPICAL STEP FOOTING DETAIL AS REQUIRED.
5. REF. 6/S-201 FOR TYPICAL GRADE BEAM STIRRUP DETAIL AS REQUIRED.
6. REF. 7/S-201 FOR TYPICAL REINFORCING BAR DETAIL AS REQUIRED.
7. REF. 8/S-201 FOR TYPICAL CORNER BAR DETAIL AS REQUIRED.
8. REF. 17/S-200 FOR TYPICAL NON BEARING WALL CONNECTION AT SLAB AS REQUIRED.
9. REF. 3/S-301 FOR TYPICAL FRAMING NOTCHES DETAIL AS REQUIRED.
10. REF. 4/S-301 FOR TYPICAL WALL FRAMING DETAILS AS REQUIRED.
11. REF. 11/S-200 FOR TYPICAL TRASH ENCLOSURE DETAIL AS REQUIRED.
12. REF. 9/S-201 FOR TYPICAL CURB DETAIL AS REQUIRED.
13. REF. 15/S-200 FOR TYPICAL LIGHT POLE BASE DETAIL AS REQUIRED.
14. REF. 12/S-200 AND 16/S-200 FOR TYPICAL UMBRELLA FOOTING AS REQUIRED.
15. REF. 10/S-201 FOR TYPICAL TRENCH DRAIN DETAIL AS REQUIRED.
16. REF. 11/S-201 FOR TYPICAL DRAIN DETAIL AS REQUIRED.
17. COORDINATE WITH ARCHITECTURAL, MECHANICAL AND PLUMBING DRAWINGS FOR LOCATIONS OF ALL DEPRESSIONS, CURBS, DRAINS, ETC. IN FLOOR SLAB.

FOOTING SCHEDULE		
MARK	DIMENSIONS	REINFORCING
F26.12	2'-6" X 12" CONT.	(3) #5 CONT. & #5 @ 12" O.C. TRANSV.

SHEARWALL SCHEDULE			
TYPE	NAIL SPACING	HOLDOWN	ANCHOR BOLTS
(1)	10d @ 4" O.C.	HDU14-SDS2.5	½"Ø @ 24" O.C.
(2)	10d @ 4" O.C.	HDU8-SDS2.5	½"Ø @ 32" O.C.
(3)	10d @ 6" O.C.	HDU8-SDS2.5	½"Ø @ 32" O.C.
(4)	10d @ 6" O.C.	HDU8-SDS2.5	½"Ø @ 32" O.C.

(X) - DESIGNATES SHEARWALL TYPE

NOTES:
1. USE 10d COMMON NAILS.
2. NAIL PANEL FACES @ 12" O.C.
3. USE ½" PLYWOOD.
4. STAGGER PLYWOOD JOINT AND SILL PLATE NAILING.
5. FRAMING MEMBERS OR BLOCKING SHALL BE PROVIDED AT THE EDGES OF ALL SHEETS IN SHEARWALLS.
6. REFER TO 9/S-200 FOR HOLD DOWN ANCHOR EMBEDMENT.
7. HOLD DOWN ANCHORS MUST BE TIED IN PLACE PRIOR TO FOUNDATION INSPECTION.

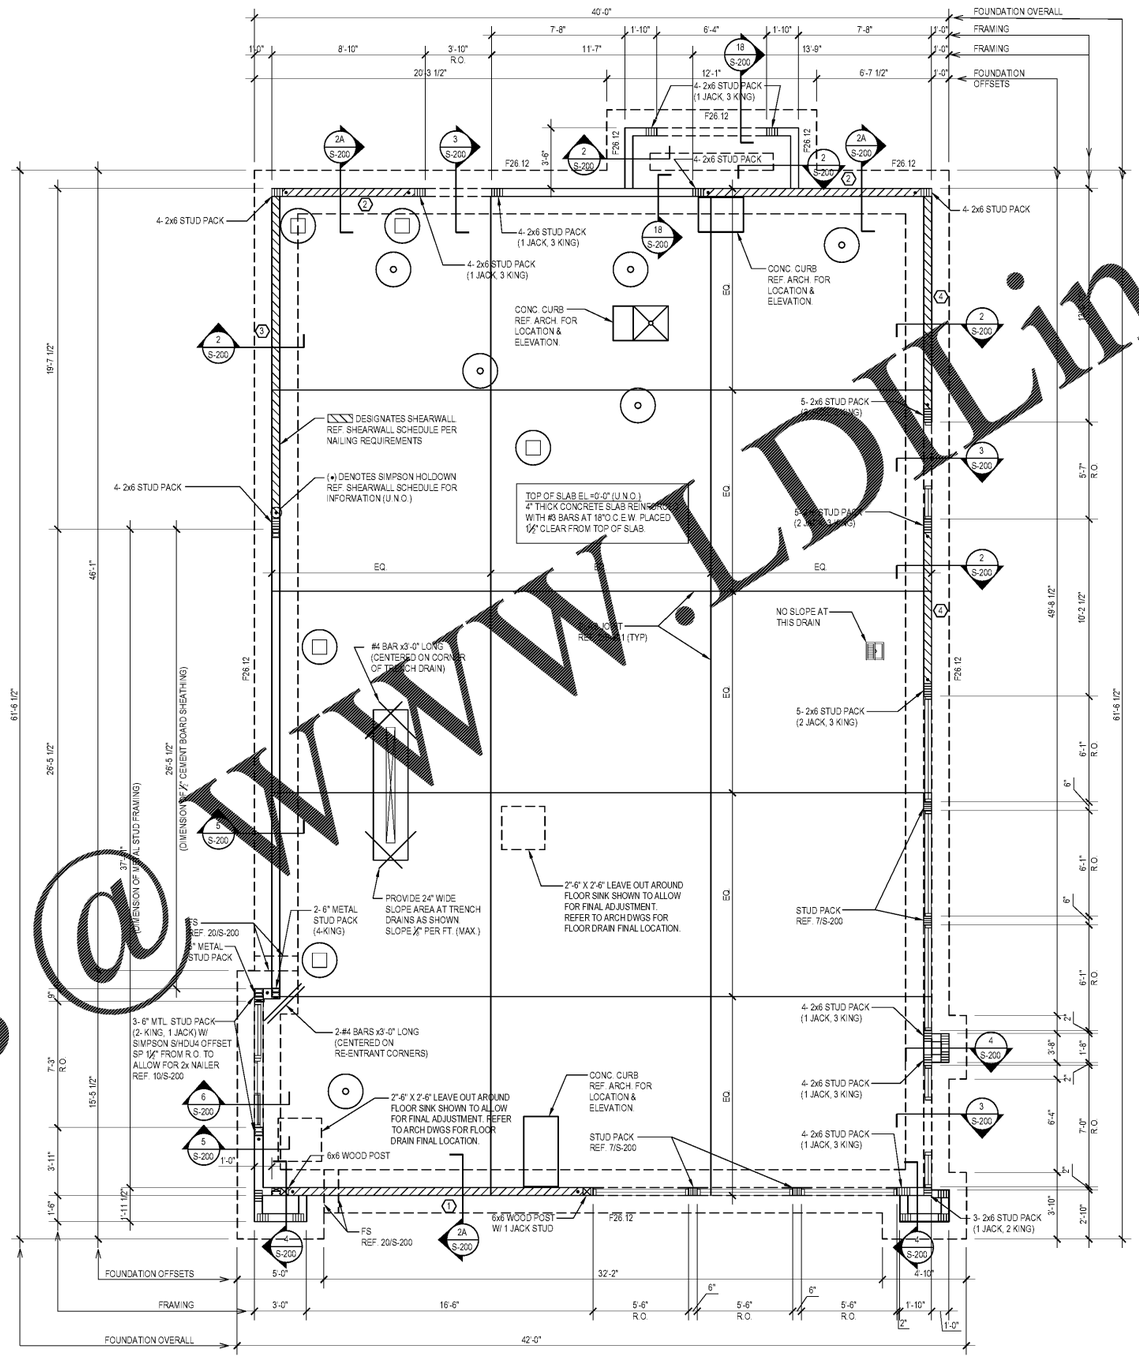

Order Plans @ WWW.LDLine.com

FOUNDATION NOTES | 1
Scale: NO SCALE | S-100

FOUNDATION PLAN | A
Scale: 1/4"=1'-0" | S-100

PANDA RESTAURANT GROUP INC.
1683 Walnut Grove Ave.
Rosemead, California
91770
Telephone: 626.799.9898
Facsimile: 626.372.8288

All ideas, designs, arrangement and plans indicated or represented by this drawing are the property of Panda Express Inc. and were created for use on this specific project. None of these ideas, designs, arrangements or plans may be used by or disclosed to any person, firm, or corporation without the written permission of Panda Express Inc.

REVISIONS:

ISSUE DATE:

1	ISSUED FOR BID & PERMIT	12-11-18
2	BID SET	01-30-19

DRAWN BY:

PANDA PROJECT #: S8-19-D6573
ARCH PROJECT #: P7336

cph
www.cphcorp.com
A Full Service A & E Firm
Plans Prepared By
CPH, Inc.
500 West Fulton St.
Sanford, Fl. 32771
Ph.: 407.322.6841
Licenses:
Eng. C.O.A. No. 2750-E
Survey L.B. No. CA-909-LS
Arch. Lic. No. 285-342

ANGEL RAFAEL FIGUEROA LICENSE No. 85016 STATE OF FLORIDA PROFESSIONAL ENGINEER
1/30/2019
ANGEL RAFAEL FIGUEROA, PE

PANDA EXPRESS
WARM & WELCOME 2200
ATLANTIC BLVD & MARKETPLACE DR
JACKSONVILLE, FL 32225

S-100
FOUNDATION PLAN

TRUE WARM & WELCOME 2200

This item has been electronically signed and sealed by Angel Figueroa, P.E. on January 30, 2019 using a digital signature. Printed copies of this document are not considered signed and sealed and the signature must be verified on any electronic copies.