EQUIPMENT SCHEDULE

04-20-18

PLUMBING	ELECTRICAL	DESCRIPTION	
FS INDIRECT CONNECTION TO FLOOR SINK	D DIRECT CONNECTION	O OWNER(PANDA EXPRESS, INC.)	S SERVING AREA
D DIRECT CONNECTION	C CONVENIENT OUTLET	GC GENERAL CONTRACTOR	K KITCHEN
RIH ROUGH IN HEIGHT (TO CENTER OF CONNECTION)	FSO FLOOR STUB OUT	EC ELECTRICAL CONTRACTOR	(E) EXISTING
	DC DROPPED CORD	KEC KITCHEN EQUIPMENT COMPANY	

SUPPLY BY	GAS			WASTE		COLD WATER		HOT WATER		CONNECTION		LOAD	PHASE	H.P.	VOLTS	REMARKS	DIMENSIONS	MANUFACTURE	MODEL #	EQUIPMENT	NO.
	K BTU	R.I.H.	SIZE	TYPE	SIZE	R.I.H.	SIZE	R.I.H.	SIZE	R.I.H.	TYPE	WATT					W x D x H (ø x H)				
SERVING AREA EQUIPMENT																					
O																SEE DETAIL	SEE PLAN	KEC	CUSTOM	HOT WELLS COUNTER, SERVICE	1B
O																SEE DETAIL	SEE PLAN	KEC	CUSTOM	SNEEZE GUARD	1S2
O											D	475W	1		120	3 HEATING ELEMENTS	42.375" X 4.25" X 2.375"	GENERAL		43" RADIANT TOP HEATER	1S2b1
O											D	625W	1		120	4 HEATING ELEMENTS	55.375" X 4.25" X 2.625"	GENERAL		56" RADIANT TOP HEATER (2)	1S2b2
O											D	475W	1		120	3 HEATING ELEMENTS	42 1/8"x4.25"x2 5/8"	GENERAL		43" RADIANT TOP HEATER (2)	1S2-S1d
O										REF. ELEC.	D	15A	1		120	SEE DETAIL	SEE PLAN	KEC	CUSTOM	CASHIER & BEVERAGE. COUNTER	2Q
O											C	650W	1		120	INDUCTION WARMER	15 3/4" DIA	I/O CONTROLS CORP	ABC-065-14	INDUCTION WELL - 17QT	3J
O											C	650W	1		120	INDUCTION WARMER	12 1/8" DIA	I/O CONTROLS CORP	ABC-065-10	INDUCTION WELL - 11QT	3K
O											C	250W	1		120		11 7/8" DIA. X 16"	VOLLRATH	74701DW	SOUP WARMER	3T
O				FS	3/4"						C	9.3A	1		120	W/LID DISPENSER	30"x30"x35"	CORNELIUS	IDC-255	BEVERAGE DISPENSER	4AB
O										66"	C	7.2A	1		120	ON S/S SHELF	15"x11"X16"	CORNELIUS		BOOSTER	4B
O																	40"x18"	CORNELIUS		SODA RACK	4C
O																ON 6" CURB	ø26"	CHART	CARBO-MAX 750	CO2 TANK	4D
O						96"	1/2"									WALL MOUNT	8"x2 3/8"x23 5/8"	3M WATER FILTRATION	BEV190-56164-01	WATER FILTER	4F
O				FS	1/2"												34"x17"x6 1/2"	KEC	CUSTOM	36" COLD PAN	5C
O										24"							SEE PLAN	KEC	CUSTOM	HOT WELLS COUNTER - DRIVE THRU	6F
					1/2"		1/2"											KEC	CUSTOM	HAND SINK W/ SHIELDS	7G
O										24"							SEE PLAN	KEC	CUSTOM	CASHIER & BEVERAGE COUNTER- DT	9B
O										24"	C	14.8A	1		120	NEMA 5 PLUG	11" X 22" X 34"	BUNN	TB3	ICED TEA BREWER (2)	9D
O				FS	1/2"	24"	1/2"			84"	C	1.1A	1		120	---	22" X 14" X 26.5"	MANITOWOC	IB-0894YC	800 LBS. ICE MACHINE	10J
O										16"	D	11.8A	1		208/230	ON ROOF	34"X 24.13"X 25.75"	MANITOWOC	CVD-0875	REMOTE CONDENSER	10J-S1
KITCHEN EQUIPMENT																					
O	450	10"	1-1/2"	FS	2"	10"	1/2"									SEE DETAIL	93"x42"	KEC	CUSTOM	93" CHINESE RANGE (L)	20A
O	190	10"	1"	FS	2"	10"	1/2"									SEE DETAIL	42"x42"	KEC	CUSTOM	42" CHINESE RANGE	20Q
O	122 EA.	14"	1 1/2"							24"	C	–	1		120		47"x31-1/2"x51-5/8"	FRYMASTER	MJ45-FPP345G	FRYER	21G
GRILL NEMA PLUG/CONNECTOR O										36"	DC	25A	3		208V		36"X27 7/8"X15 1/2"	STAR	536TGF	STAR ELECTRICAL GRILL	23B
O										24"	C	14.8A	1		120	NEMA 5	19.9"X34.5"X41.3"	WINSTON	HA4005	RICE HOLDING CABINET	24H
O	34.6	10" & 30"	3/4"														24"x19"x17"	PANTIN	GC-6100(N)	RICE COOKER	25A
O										24"	C	9A	1	1/2	115	NEMA 5-15P	60 1/4"X30"X30 5/8"	TURBO AIR	MUF-60-PE	60" WORKTOP FREEZER	30K
O				FS	3/4"					130"	D	2.0AMPS	1	1.5	120/208		SEE PLAN	GRE	CUSTOM	WALK-IN COOLER UNIT	31
O											D	3120w/2	1	1.5	208		SEE PLAN	GRE	CUSTOM	WALK-IN COOLER COND.	31-S
O				FS	3/4"					130"	D	FREEZER FAN COIL UNIT POWERED FROM CONDENSER UNIT					SEE PLAN	GRE	CUSTOM	WALK-IN FREEZER	32
O											D	10.0A	1	1.5	208		SEE PLAN	GRE	CUSTOM	WALK-IN FREEZER COND.	32-S1
O											D/ID	500W	1		120		SEE PLAN	GRE	CUSTOM	W.I.F. LTG, DOOR HEATER	32-S7
O										24"	C	12A	1	1/2	120	SELF CONTAINED	84"x33"x35"	RANDELL	9050K-7MP2-NSB	84" REF. PREP. TABLE	34A
O										24"	C	9A	1	1/3	120	SELF CONTAINED	48x33"x35"	RANDELL	9030K-7	48" REF. PREP. TABLE	34D
O				FS	2"	14"	3/4"	14"	3/4"								100"X30"	KEC	CUSTOM-(PS-100L)	POT SINK	40A
O				FS	2"	14"	3/4"	14"	3/4"							1 COMPARTMENT	42"x30"	KEC	CUSTOM-(VS-42)	42" VEGETABLE SINK (R)	41B
O				FS	2"	14"	3/4"	14"	3/4"							1 COMPARTMENT	42"x30"	KEC	CUSTOM-(VS-42)	42" VEGETABLE SINK (L)	41C
O										18GA POLISHED (WALL MTD. @ 59" A.F.F.)							SEE PLAN	KEC	CUSTOM (NSF)	12"D S.S. WALL MTD. SHELF	43A
O										18GA POLISHED (WALL MTD. @ 71" A.F.F.)							SEE PLAN	KEC	CUSTOM (NSF)	16"D S.S. WALL MTD. SHELF	43B
O										4 SHELVES MTD. @ 8" A.F.F., 26" A.F.F., 54" A.F.F., 72" A.F.F.							SEE PLAN	GOLD BOND	ISS	18"D WIRE SHELVES	44A
O										UNDER CABINET SHELVES WITH CASTER MTD. @ 8" A.F.F., 20" A.F.F.							SEE PLAN	GOLD BOND	ISS	SHORT 18"D WIRE SHELVES	44A-U
O										4 SHELVES MTD. @ 36" A.F.F., 48" A.F.F., 60" A.F.F., 72" A.F.F.							SEE PLAN	GOLD BOND	ISS	24"D WIRE SHELVES	44C
O										UNDER CABINET SHELVES MTD. @ 8" A.F.F., 14" A.F.F.							SEE PLAN	GOLD BOND	ISS	SHORT 24"D WIRE SHELVES	44C-U
O																	24"x 30" x 24"	KEC	CUSTOM	S.S. RICE COOKER STAND	46A
O																	22"x 20" x 34.06"	ATLANTA CULINARY	CUSTOM	RICE WARMER STAND	46B
O																	36 1/2"x 33" x 28"	KEC	CUSTOM	S.S. GRILL STAND	46K
O																	18 5/8"x 33" x 28"	KEC	CUSTOM	STAND	46N
O										50"	C	10A	1	1	120		9 15/16"x19-11/16"x19-3/4"	ELECTROLUX	DITO-TRS24	FOOD PROCESSOR	53
SMALL EQUIPMENT																					
O					2"	24"	1/2"	24"	1/2"							W/TOWEL & SOAP	14 1/4"x18 1/2"	GSW	HS-1615NPASS	HAND SINK	45A
O										24"	D	1800W	1	–	120			TURBO CHEF	IC-1800W	INDUCTION COOKER	52
O										24"	C	105W	1		120	ON S.S. COUNTER	17" ø	WELBON	WRS-1088BS	RICE WARMER	54A
O										84"	DC	1800W	1		208	PLUG: NEMA 6-15R	17 1/2"X13 5/8"X22 9/16"	SHARP	R-CD1800M	MICROWAVE	55A
BY G.C.																AS REQUIRED BY LOCAL FIRE DEPT., CHECK LOCATION WITH PROJECT MANAGER				FIRE EXTINGUISHER	56
O																	SEE DETAIL	SAN-JAMAR	SANJT7500TBK	PAPER TOWEL DISPENSER	60D
O																WALL MOUNT	12"x20"x77"	GSW	5-DOOR	LOCKER (2)	61B
O																	20"X20"X23"	AMPHION		SAFE	62A
POS EQUIPMENT																					
O																SEE ELEV. ON E-200	48" X 28" X 42"	KEC	CUSTOM	MANAGER STATION	49A
O										REF ELEV	C	100W	1		120	SEE DETAIL			CUSTOM	COMPUTER	83A
O										REF ELEV	C	50W	1		120	SEE PLAN				POS PRINTERS	86A
O										REF ELEV	C	50W	1		120					FAX	87
										REF ELEV	C	500W	1		120	CUSTOM	11 1/4"x14 1/2"x9"	RESNOS	S 460	CASH REGISTER SYSTEM	94
O																					
MEP EQUIPMENT																					
O																SEE MECH. DWG.	SEE PLAN	CAPTIVE AIR	CUSTOM	EXHAUST HOOD	[illegible]
O																SEE MECH. DWG.	SEE PLAN	CAPTIVE AIR	CUSTOM	HOOD CONTROL PANEL	[illegible]
O																SEE MECH. DWG	SEE PLAN	CAPTIVE AIR		FIRE SUPPRESSION SYSTEM	[illegible]
BY G.C.																SEE MECH/ELEC DWG	SEE PLAN			RECESSED ANSUL PULL BOX	[illegible]
O										90"	D	5.1A	1	1/2	115	SEE MECH/ELEC DWG	42" X 10 5/8"	MARS	STD242-1U	BACK DOOR AIR CURTAIN	M8A
																				NOT USED	M9
BY G.C.										24"	D	30A	1		120 & 208	SEE ELEC. DWG	25"X 9" X 14 3/8"	QUIK-SERV	CHF-[illegible] HEATED	DT WINDOW AIR CURTAIN	[illegible]
BY G.C.										24"	D	20A	1		120	SEE ELEC. DWG	48 3/8 x 41 3/8	QUIK-SERV	SS-40[illegible]	[illegible] WINDOW	M10
BY G.C.					3"	36"	–	36"	–		D					FLOOR TYPE	24" X 24" X 13"	G.S.W. PHONE:1800-[illegible]	SE2424F[illegible]	STA[illegible]SS STEEL MOP SINK	P1
BY G.C.										87"	C	50W	1		120	SEE PLUMBING DWG	55-1/2" x 27-3/4"	A.O. [illegible]	[illegible]-120	GAS [illegible]ATER HEATER	P2
BY G.C.																				[illegible] USED	P3
O										REF ELEV	C	50W	1		120	SEE ELEV. ON E-200	SEE PLAN	HYPER[illegible]		HYPERACTIVE TIMER SYS.	94-1A
O										48"	C	50W	1		120	SEE [illegible]	15" X 13"	DELL (17" [illegible]OR)		LCD MONITOR-MANAGER	94-2-16
O										REF ELEV	C	50W	1		120	SEE ELEV. [illegible] E-200	SEE PLAN	[illegible]ME		HME INTERCOM SYS.	94-3-1
O										REF ELEV	C	60W	1		120	SEE PLAN	15"	[illegible]SIFLEX	KS7215	LCD DT MONITOR	94-W
O										REF ELEV	C	50W	1		120	[illegible] EMI LOCK	SEE PLAN	[illegible] (TIME LAPSE)		SECURITY VCR	95-4-S2
O										98"	C	50W	1		120	[illegible] ELEC. DWG	15" X 13	[illegible] (17" COLOR)		SECURITY MONITORS	95-4-S3
O										REF ELEV	C	100W	1		120	[illegible]S.S. COUNTER	[illegible]EE PLAN			MUSIC EQUIPMENT	95-5
BY G.C.																[illegible]E ELEC. DWG				ELECTRICAL PANEL	E7
SIGNAGE																					
O																	[illegible]F. INT. ELEV'S	LSI	CUSTOM	MENU BOARD	D2b
O																BF-POWER COAT "OF125 SILVER"		FAD	–	COMMUNITY BOARD	D3b
O										REF ELEV	C	[illegible]W	1		[illegible]	DEDICATED CIRCUIT	48.9" X 28.1" X 1.3"	LG	55WS50BS-B	LCD DISPLAY MONITOR	96-3B
FURNITURE																					
																SEE PLAN		RICHFIELD	STRAIGHT-BF	SERVICE COUNTER	F1d
																SEE PLAN		RICHFIELD	RIGHT TETON BEIGE	BEVERAGE COUNTER	F2CR

* REFERENCE SHEET A-109 FOR FURNITURE DESCRIPTION, SCHEDULE, AND CORE DRILL DIMENSIONS

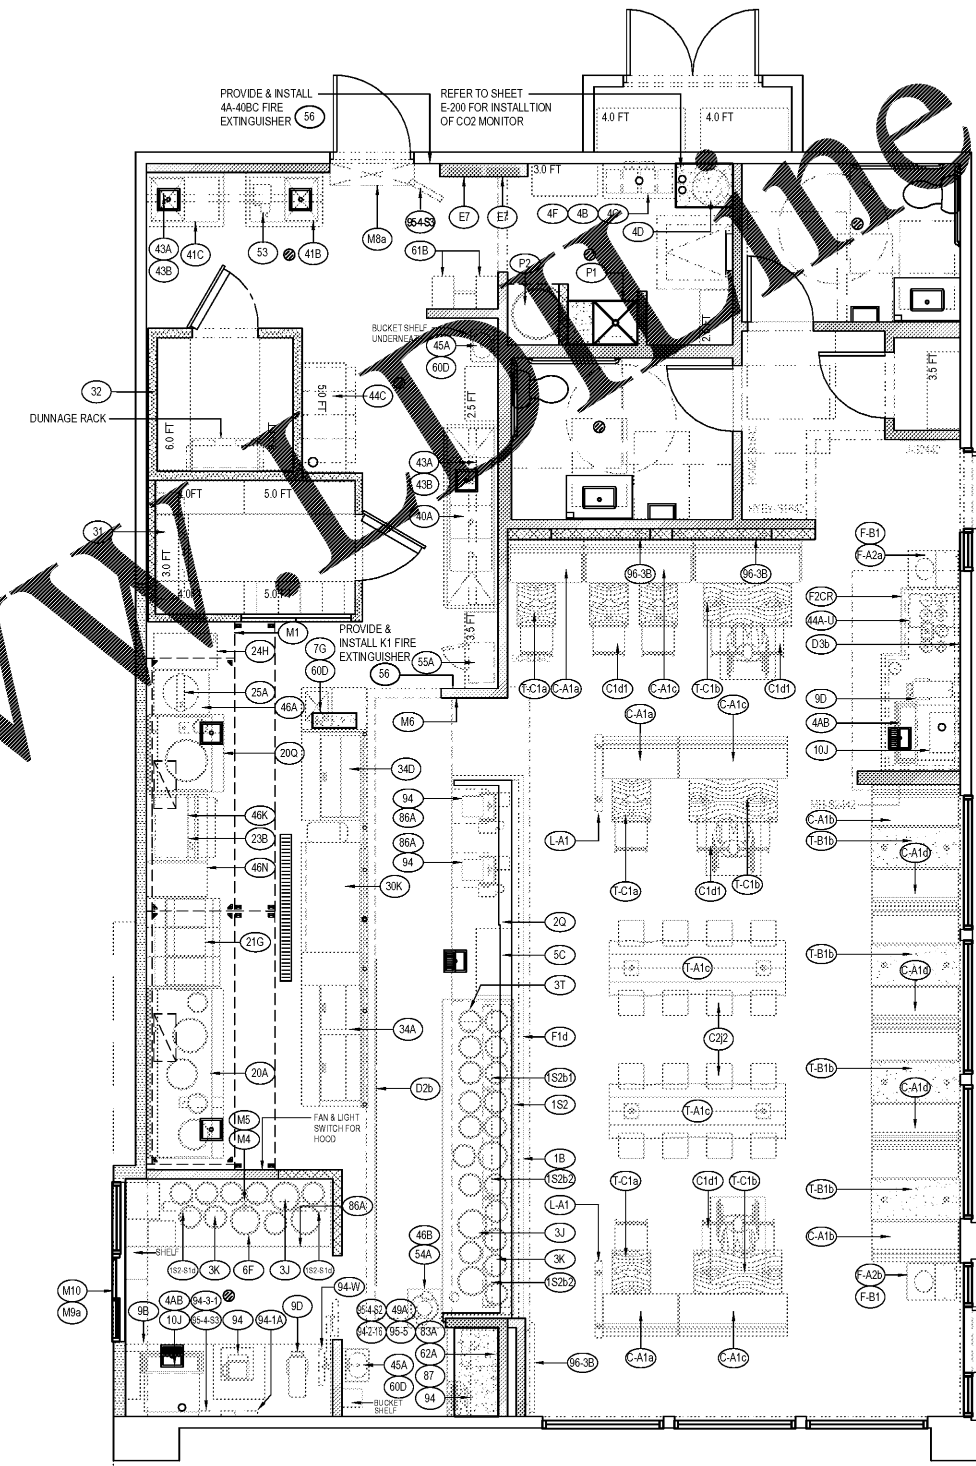

KITCHEN PLAN 1

Scale= 1/4" = 1'-0" A-101

PANDA EXPRESS, INC.
1683 Walnut Grove Ave.
Rosemead, California
91770
Telephone: 626.799.9898
Facsimile: 626.372.8288

All ideas, designs, arrangement and plans indicated or represented by this drawing are the property of Panda Express Inc. and were created for use on this specific project. None of these ideas, designs, arrangements or plans may be used by or disclosed to any person, firm, or corporation without the written permission of Panda Express Inc.

REVISIONS:

ISSUE DATE:

1st	ISSUE FOR BUILDING PERMIT	08-16-18
2nd	ISSUE FOR BID	11-29-18

DRAWN BY: RR

PANDA PROJECT #: S8-19-D6558
ARCH PROJECT #: 1804

RANDY REYNOLDS ARCHITECT
315 WALTER ROBERTS ST * FRANKLIN, TN 37064
PHONE (615) 496-6750 * FAX (866) 584-1225
REGISTERED FLORIDA ARCHITECT # AR0015528

PANDA EXPRESS
US 98 and PORTSIDE DRIVE
3868 GULF BREEZE PARKWAY
GULF BREEZE, FL

2200 TRUE - R1 - DAB 12

A-101

KITCHEN PLAN

Order Plans @ WWW.LDPLine.com