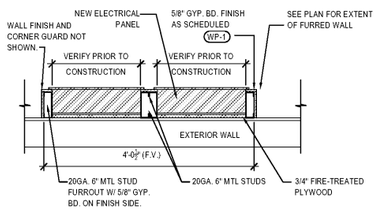

NOTE:
VERIFY ALL WALL PLACEMENT DIMENSIONS W/ ELECTRICAL PANEL SIZE, SPACING & MOUNTING HEIGHT REQUIREMENTS PRIOR TO CONSTRUCTION.

RATED WALLS:
G.C. TO PROVIDE 3M PRODUCT CS-195 COMPOSITE SHEETS AND INSTALL PER MANUFACTURERS RECOMMENDATIONS OR FIRE BLANKETS APPROVED BY LOCAL AUTHORITIES TO MAINTAIN INTEGRITY OF FIRE RATED WALL.

ELECTRIC PANELS DETAIL | 19 | Scale= 3/4" = 1'-0" | A-403

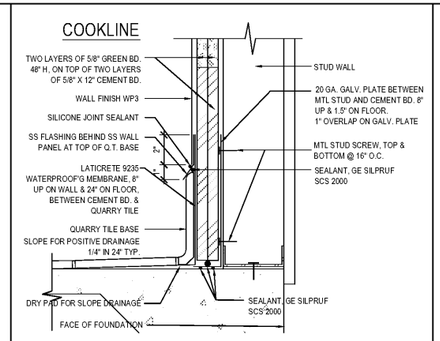

WALL BASE @ COOKLINE | 16 | Scale= NTS | A-403

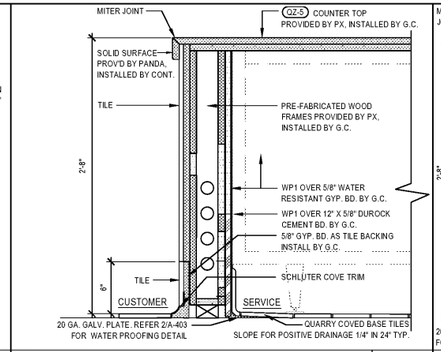

CASHIER COUNTER PLAN & DETAIL | 12 | Scale= 1 1/2" = 1'-0" | A-403

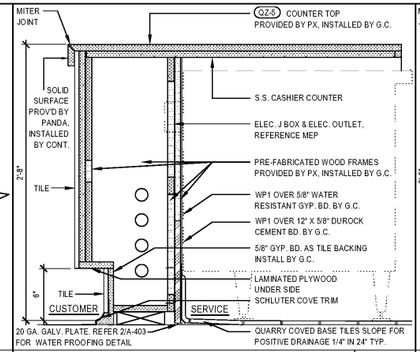

SERVICE COUNTER DETAIL | 8 | Scale= 1 1/2" = 1'-0" | A-403

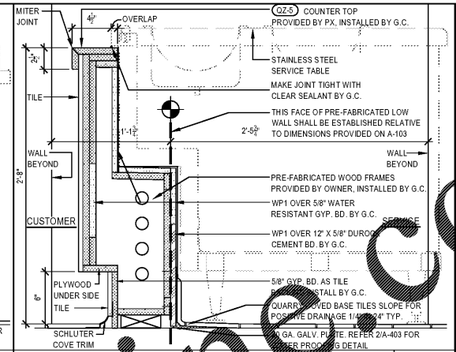

SERVICE COUNTER DETAIL | 4 | Scale= 1 1/2" = 1'-0" | A-403

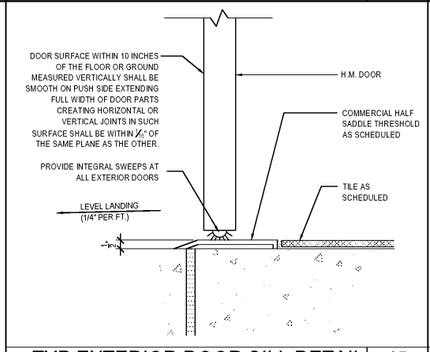

TYP EXTERIOR DOOR SILL DETAIL | 15 | Scale= 3" = 1'-0" | A-403

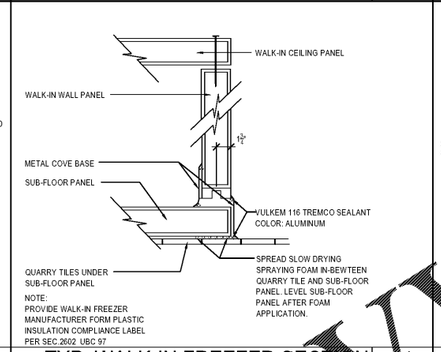

TYP. WALK-IN FREEZER SECTION | 11 | Scale= 1 1/2" = 1'-0" | A-403

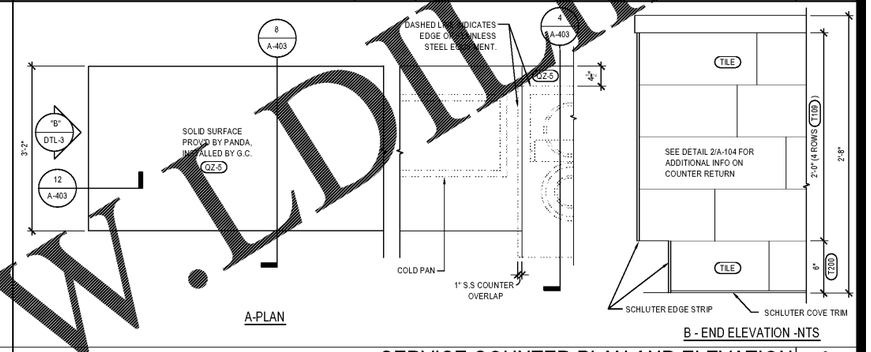

SERVICE COUNTER PLAN AND ELEVATION | 3 | Scale= 3/4" = 1'-0" | A-403

NOT USED | 18 | Scale= 3" = 1'-0" | A-403

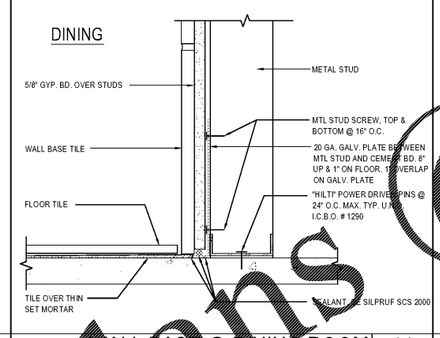

WALL BASE @ DINING ROOM | 14 | Scale= 3" = 1'-0" | A-403

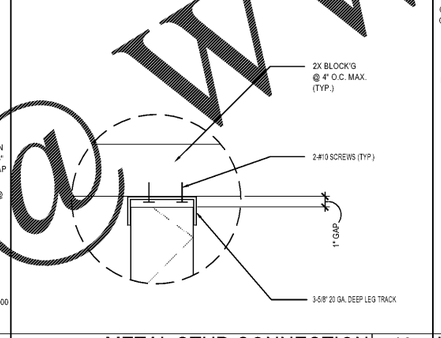

METAL STUD CONNECTION | 10 | Scale= 1 1/2" = 1'-0" | A-403

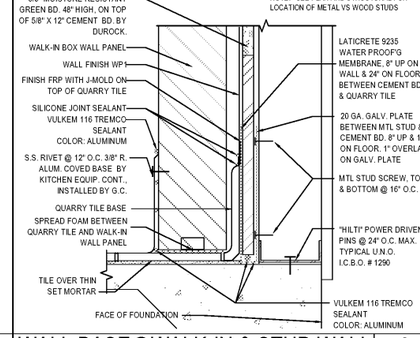

WALL BASE@WALK-IN & STUD WALL | 6 | Scale= 3" = 1'-0" | A-403

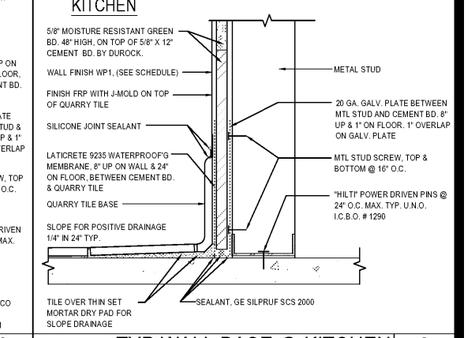

TYP WALL BASE @ KITCHEN | 2 | Scale= 3" = 1'-0" | A-403

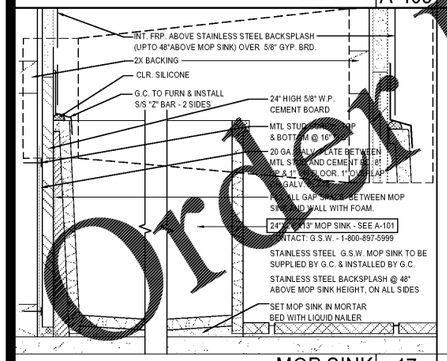

MOP SINK | 17 | Scale= 3" = 1'-0" | A-403

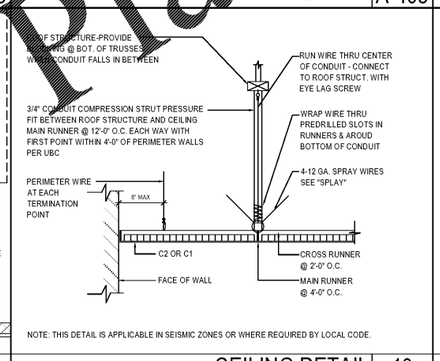

CEILING DETAIL | 13 | Scale= 3/4" = 1'-0" | A-403

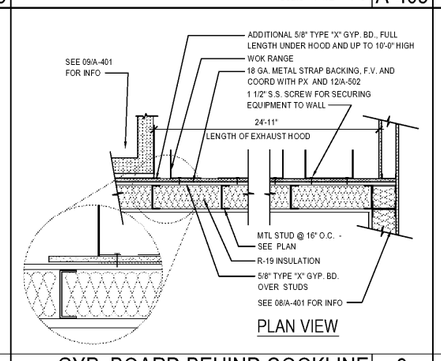

GYP. BOARD BEHIND COOKLINE | 9 | Scale= NTS | A-403

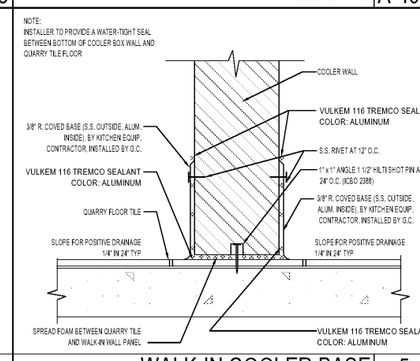

WALK-IN COOLER BASE | 5 | Scale= 1/4" = 1'-0" | A-403

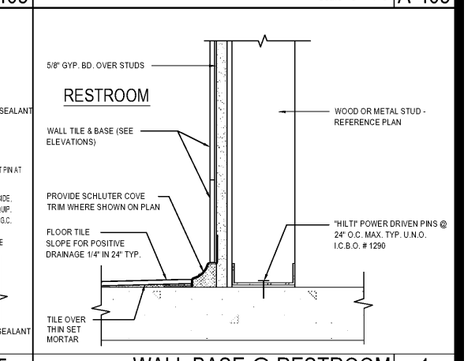

WALL BASE @ RESTROOM | 1 | Scale= 3" = 1'-0" | A-403

Order Plans @ WWW.LDI.inc.COM

PANDA EXPRESS, INC.
1683 Walnut Grove Ave.
Rosemead, California
91770
Telephone: 626.799.9898
Facsimile: 626.372.8288

All ideas, designs, arrangement and plans indicated or represented by this drawing are the property of Panda Express Inc. and were created for use on this specific project. None of these ideas, designs, arrangements or plans may be used by or disclosed to any person, firm, or corporation without the written permission of Panda Express Inc.

REVISIONS:

ISSUE DATE:

1st	ISSUE FOR BUILDING PERMIT	08-16-18
2nd	ISSUE FOR BID	11-29-18

DRAWN BY: RR

PANDA PROJECT #: S8-19-D6558
ARCH PROJECT #: 1804

RANDY REYNOLDS ARCHITECT
315 WALTER ROBERTS ST * FRANKLIN, TN 37064
PHONE (615) 599-8750 * FAX (866) 594-1225
REGISTERED FLORIDA ARCHITECT # AR0015528

PANDA EXPRESS
US 98 and PORTSIDE DRIVE
3868 GULF BREEZE PARKWAY
GULF BREEZE, FL

2200 TRUE - R1 - DAB 12

A-403

ARCHITECTURAL DETAILS