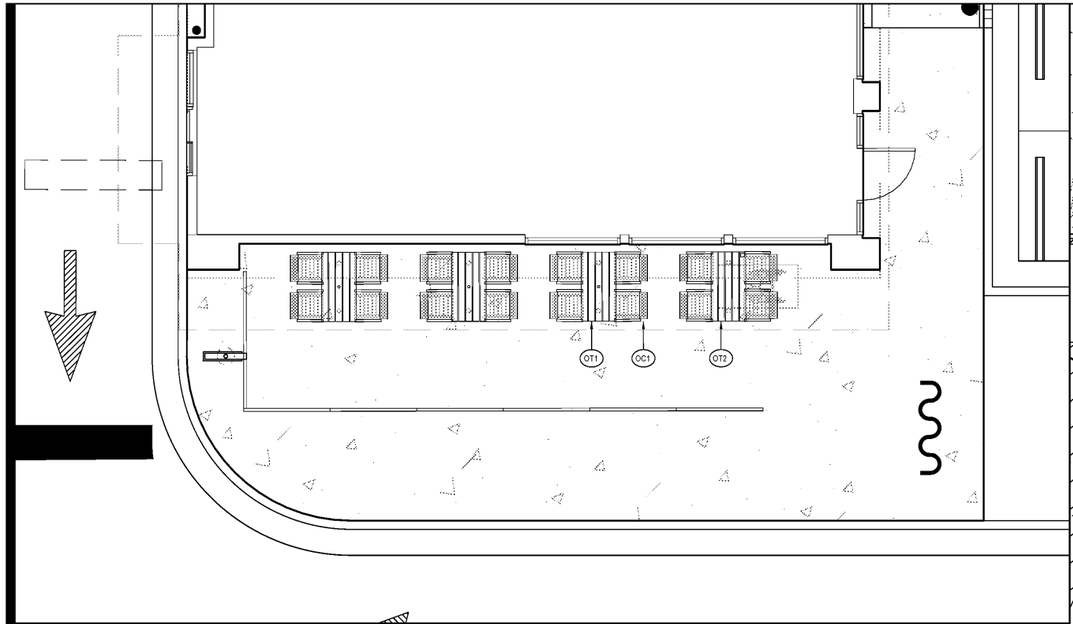

⚠ PATIO FURNITURE LAYOUT | 8
Scale= 1/4" = 1'-0" | A-405

NOT USED | 6
Scale= NTS | A-405

OUTDOOR FURNITURE & ARCH. ELEMENTS					
OC1	OUTDOOR CHAIR		RICHFIELD	22-7/8" x 22-1/2" x 35-3/8" / (17-3/8")	
OT1	4 TOP OUTDOOR TABLE		RICHFIELD	48" x 24"x 30"	
OT2	4 TOP OUTDOOR TABLE (ADA)		RICHFIELD	48" x 24"x 30"	
OT3	2 TOP OUTDOOR TABLE		RICHFIELD	24" x 24"x 30"	
OW1	OUTDOOR WASTE BIN		RICHFIELD	23" x 23-1/4" x 44-5/8"	
OW2	OUTDOOR WASTE BIN	ALUMINUM	RICHFIELD	22.5" x 22.5" x 45"	
F5a	UMBRELLA & BASE (6')	TOP: SUNBRELLA, CANVAS, JOCKEY RED POLE: ALUMINUM, MATTE, SILVER BASE: ALUMINUM, 75LB GALV. STEEL BASE	TUCCI	6' SQ. x 96" H	
F5b	SINGLE POST PYRAMID UMBRELLA (12')	TOP: FABRIC TOP, PVC 502 FERRARI PRECONTRAINT POLE: BLK, 6 GA 7RD SIDE BASE: 8" SQ. BASE ON CONC. FOOTING. SEE DETAIL	USA SHADE	12' SQ. x 10'-5 1/2" H	

PATIO FURNITURE SCHEDULE | 4
Scale= NONE | A-405

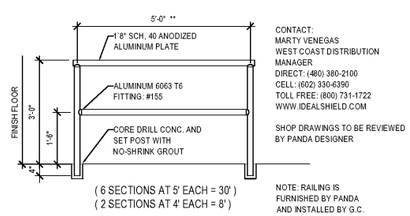

(6 SECTIONS AT 5' EACH = 30')
(2 SECTIONS AT 4' EACH = 8')

CONTACT:
MARTY VENEGAS
WEST COAST DISTRIBUTION MANAGER
DIRECT: (480) 380-2100
CELL: (602) 330-6390
TOLL FREE: (800) 731-1722
WWW.IDEALSHIELD.COM

SHOP DRAWINGS TO BE REVIEWED BY PANDA DESIGNER

NOTE: RAILING IS FURNISHED BY PANDA AND INSTALLED BY G.C.

NOT USED | 6
Scale= NTS | A-405

RAILING ELEVATION DETAIL | 2
Scale= 1/2" = 1'-0" | A-405

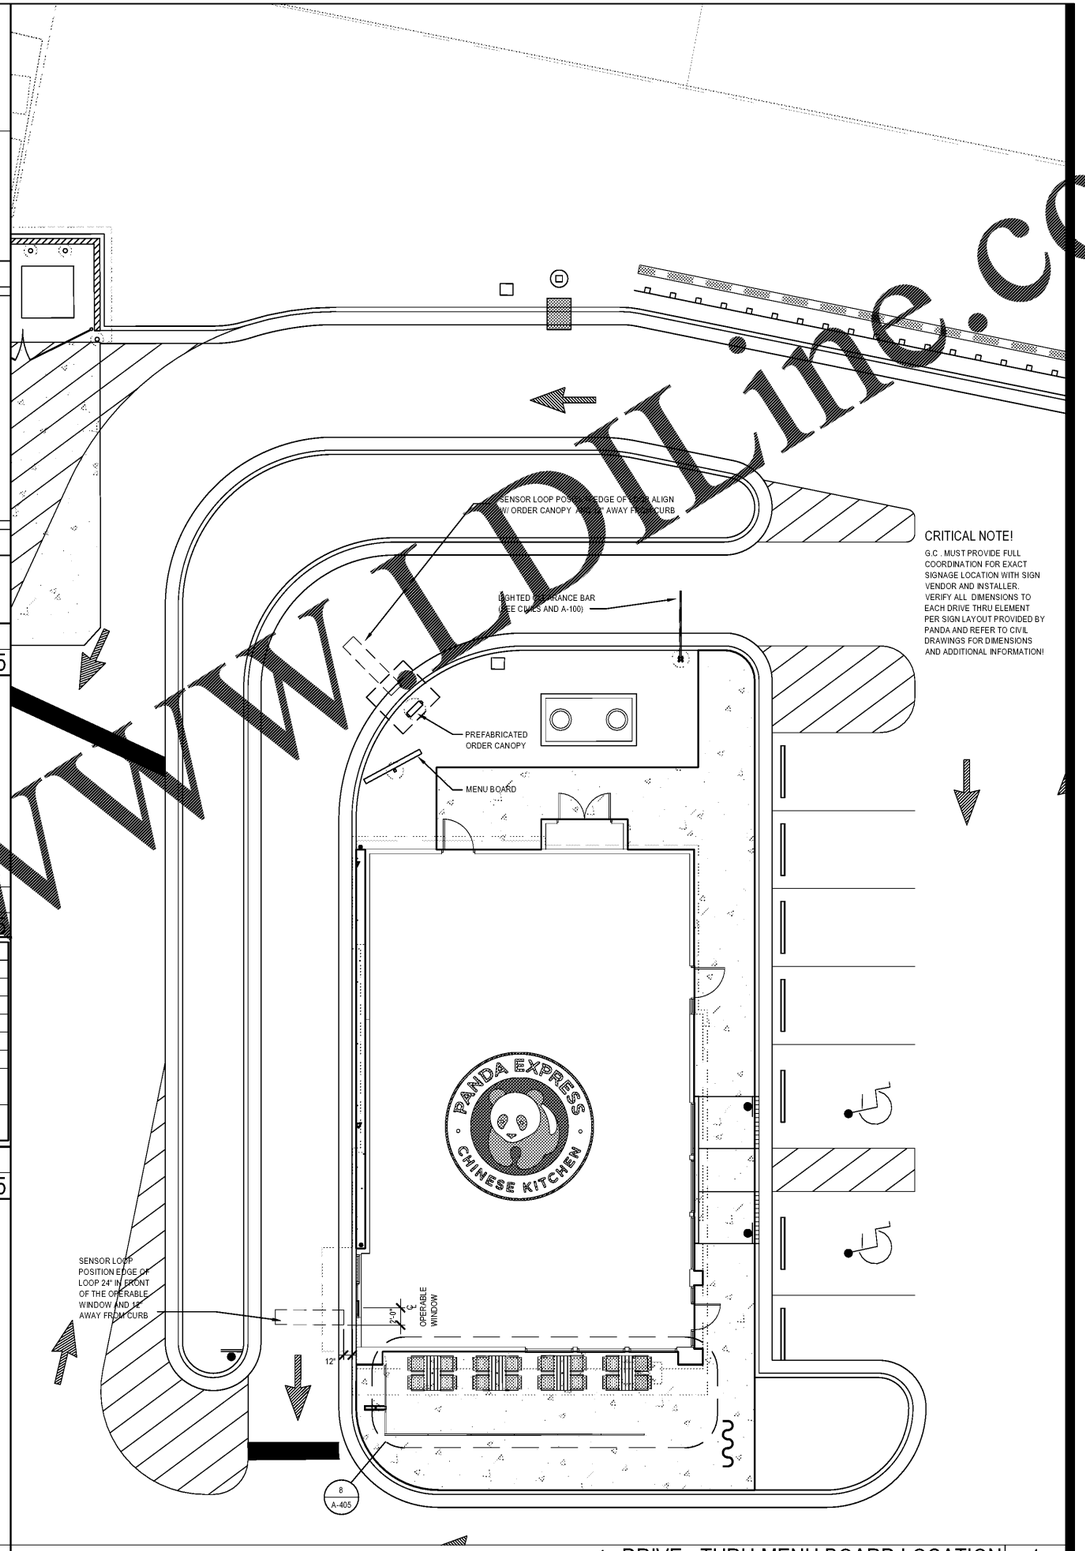

CRITICAL NOTE!
G.C. MUST PROVIDE FULL COORDINATION FOR EXACT SIGNAGE LOCATION WITH SIGN VENDOR AND INSTALLER. VERIFY ALL DIMENSIONS TO EACH DRIVE THRU ELEMENT PER SIGN LAYOUT PROVIDED BY PANDA AND REFER TO CIVIL DRAWINGS FOR DIMENSIONS AND ADDITIONAL INFORMATION!

⚠ DRIVE - THRU MENU BOARD LOCATION | 1
Scale= 1/8" = 1'-0" | A-405

Order Plans @ WWW.LDILine.com

PANDA EXPRESS, INC.
1683 Walnut Grove Ave.
Rosemead, California
91770
Telephone: 626.799.9898
Facsimile: 626.372.8288

All ideas, designs, arrangement and plans indicated or represented by this drawing are the property of Panda Express Inc. and were created for use on this specific project. None of these ideas, designs, arrangements or plans may be used by or disclosed to any person, firm, or corporation without the written permission of Panda Express Inc.

REVISIONS:

⚠	JURISDICTIONAL COMMENTS	11-29-18

ISSUE DATE:

1st	ISSUE FOR BUILDING PERMIT	08-16-18
2nd	ISSUE FOR BID	11-29-18

DRAWN BY: RR

PANDA PROJECT #: S8-19-D6558
ARCH PROJECT #: 1804

RANDY REYNOLDS ARCHITECT
315 WALTER ROBERTS ST * FRANKLIN, TN 37064
PHONE (615) 498-6750 * FAX (866) 584-1225
REGISTERED FLORIDA ARCHITECT # AR0015528

PANDA EXPRESS
US 98 and PORTSIDE DRIVE
3868 GULF BREEZE PARKWAY
GULF BREEZE, FL
2200 TRUE - R1 - DAB 12

A-405

ARCHITECTURAL DETAILS
DRIVE THRU