1 BLOCKING NOTE:
CONCEALED BACKING AS INDICATED BY THE DASHED BOX AREAS AROUND WALL SHELVING, SINK BACKS, ETC. SHALL CONSIST OF THE FOLLOWING:

- BACKING @ ALL RATED WALLS AND WALL UNDER EXHAUST HOOD SHALL CONSIST OF 6" 20 GA. METAL STRAPS INSTALLED PRIOR TO INSTALLATION OF GYP. BOARD @ ALL AREAS REQUIRED FOR FASTENING EQUIPMENT SECURELY TO STUD WALL.

- BACKING @ ALL OTHER WALLS SHALL CONSIST OF 5/8" PLYWOOD SHEATHING BEHIND GYP. BOARD WITHIN DASHED BOX AREAS. FINISH OVER WITH SPECIFIED WALL PANEL FINISH PER KITCHEN ELEVATIONS.

2 SPECIAL NOTE!
AT LOW WALL AT DRIVE-THRU WITH STAINLESS STEEL CAP; MITER TOP CORNER AT 90d RETURN, WELD TOP AND GRIND SMOOTH. APPEARANCE SHOULD BE AS ONE "L-SHAPED" CAP. SIMILAR WHERE TOP CAPS AND CORNER GUARDS MEET.

GENERAL NOTES 12
Scale= NONE A-502

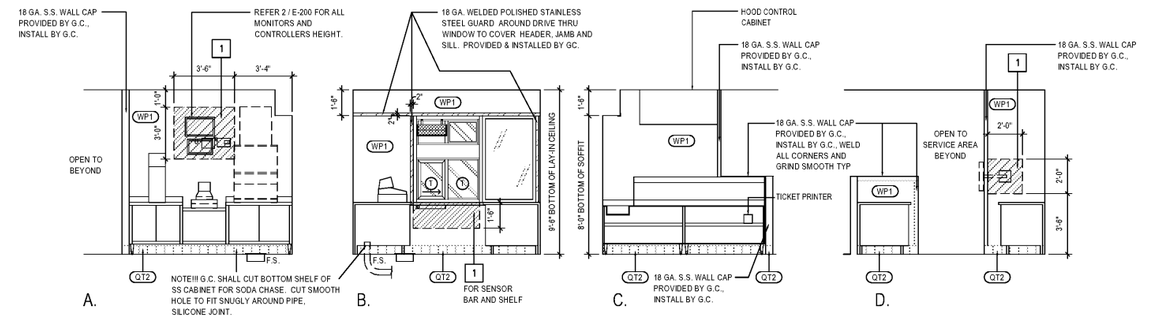

DRIVE-THRU ELEVATIONS 6
Scale= 1/4" = 1'-0" A-502

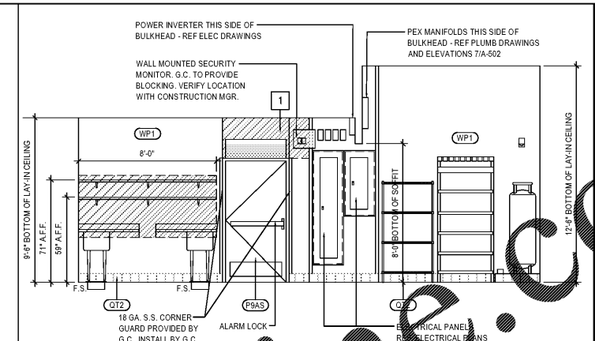

KITCHEN PREP ELEVATION 4
Scale= 1/4" = 1'-0" A-502

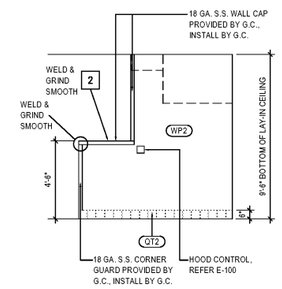

COOKLINE ELEVATION 9
Scale= 1/4" = 1'-0" A-502

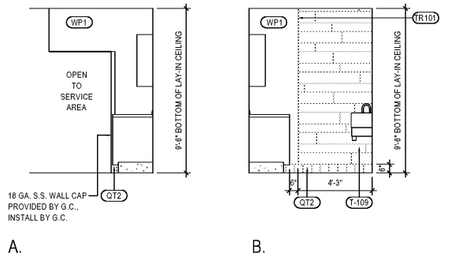

MANAGER'S STATION ELEVATION 8
Scale= 1/4" = 1'-0" A-502

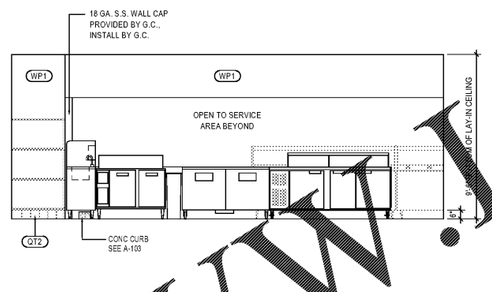

WALL BEHIND SERVICE 5
Scale= 1/4" = 1'-0" A-502

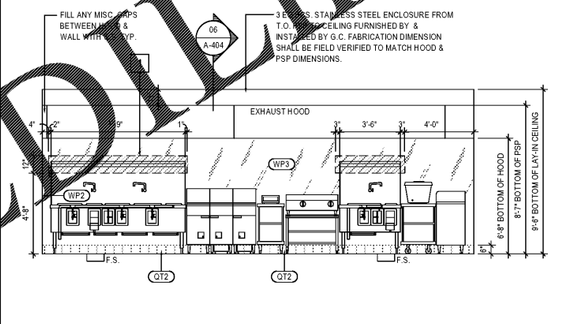

COOKLINE ELEVATION 3
Scale= 1/4" = 1'-0" A-502

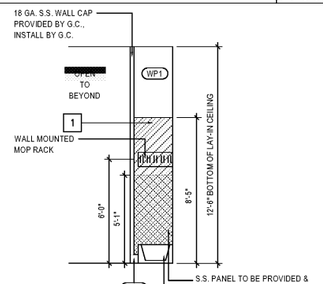

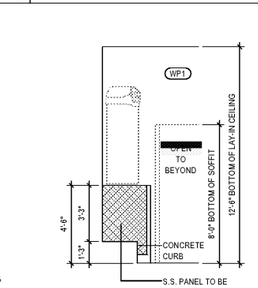

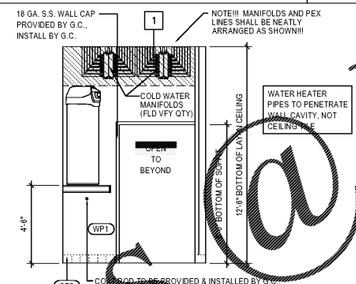

MOP SINK ELEVATION 7
Scale= 1/4" = 1'-0" A-502

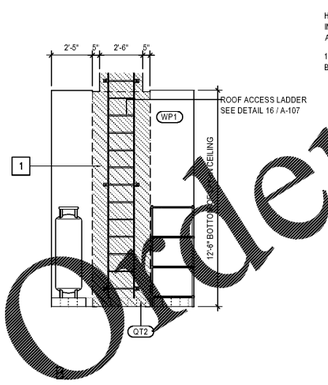

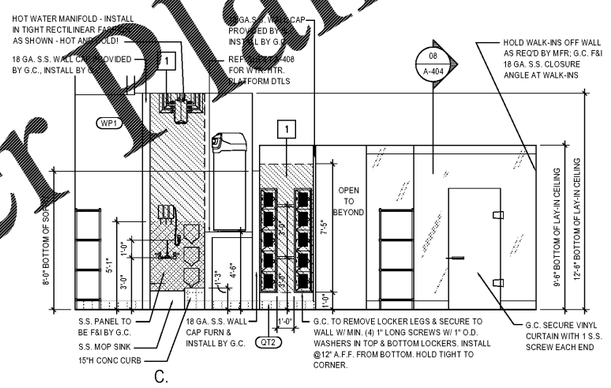

PREPARATION TABLES @ WORKTOP FREEZER ELEVATION 2
Scale= 1/4" = 1'-0" A-502

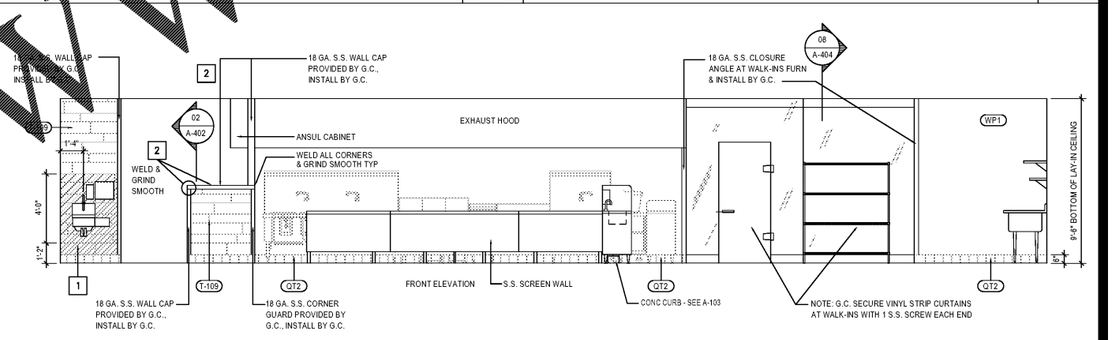

REAR SIDE OF SERVICE COUNTER 1
Scale= 1/4" = 1'-0" A-502

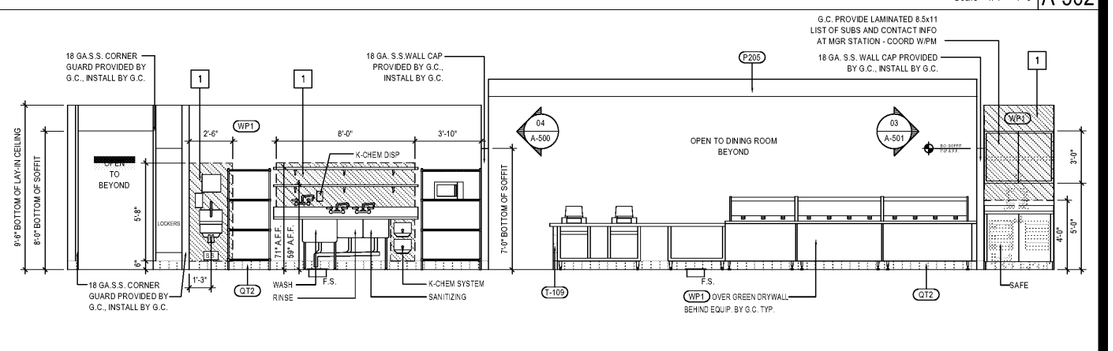

Order Plans @ WWW.LDLine.com

PANDA EXPRESS, INC.
1683 Walnut Grove Ave.
Rosemead, California
91770
Telephone: 626.799.9898
Facsimile: 626.372.8288

All ideas, designs, arrangement and plans indicated or represented by this drawing are the property of Panda Express Inc. and were created for use on this specific project. None of these ideas, designs, arrangements or plans may be used by or disclosed to any person, firm, or corporation without the written permission of Panda Express Inc.

REVISIONS:

ISSUE DATE:

1st	ISSUE FOR BUILDING PERMIT	08-16-18
2nd	ISSUE FOR BID	11-29-18

DRAWN BY: RR

PANDA PROJECT #: S8-19-D6558
ARCH PROJECT #: 1804

RANDY REYNOLDS ARCHITECT
315 WALTER ROBERTS ST * FRANKLIN, TN 37064
PHONE (615) 794-8750 * FAX (866) 544-1325
REGISTERED FLORIDA ARCHITECT # AR0015528

PANDA EXPRESS
US 98 and PORTSIDE DRIVE
3868 GULF BREEZE PARKWAY
GULF BREEZE, FL

2200 TRUE - R1 - DAB 12

A-502

KITCHEN ELEVATIONS