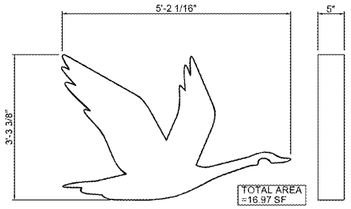

PROPOSED HALO LIT GOOSE LOGO
(IL-G-39)
N.T.S.

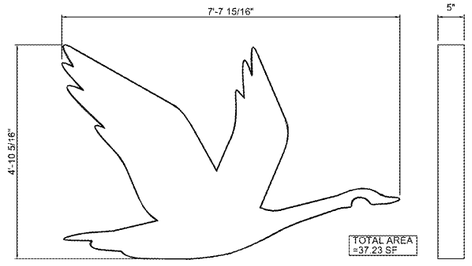

PROPOSED HALO LIT GOOSE LOGO
(IL-G-58)
N.T.S.

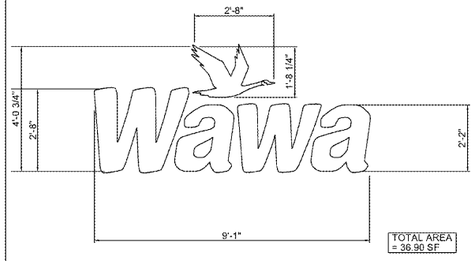

PROPOSED 32" INDIVIDUAL
ILLUMINATED CHANNEL LETTERS &
LOGO
N.T.S.

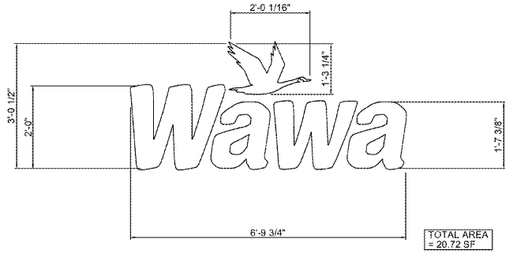

PROPOSED 24" INDIVIDUAL
ILLUMINATED CHANNEL LETTERS &
LOGO
N.T.S.

NOTE:
SIGNAGE
PROVIDED BY
WAWA

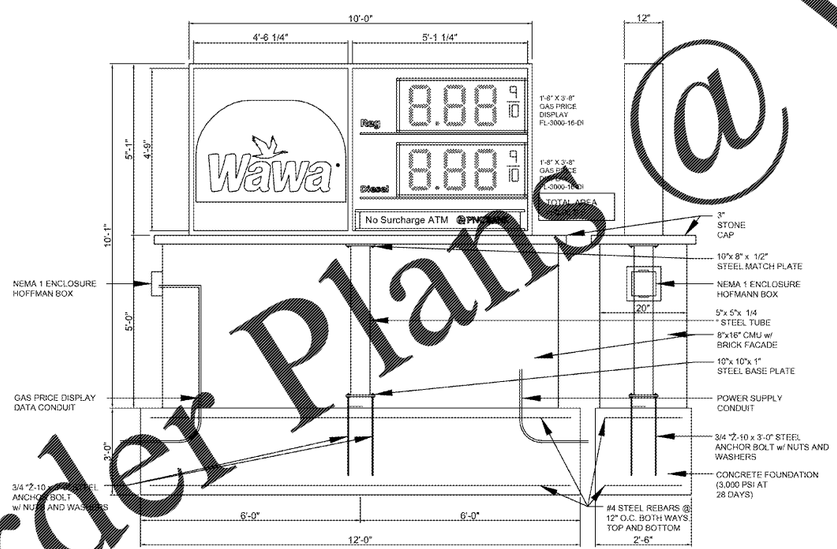

NOTE:
SIGN FOUNDATION, REINFORCEMENT & ELECTRIC SHOWN SCHEMATICALLY REFER TO PER WAWA / ICON SPECIFICATIONS & DETAILS.

PROPOSED INTERNALLY ILLUMINATED WAWA MONUMENT SIGN W/L.E.D. PRICE CHANGER
(M-50)
(BASE BRICK TO MATCH BUILDING SPECIFICATION)
N.T.S.

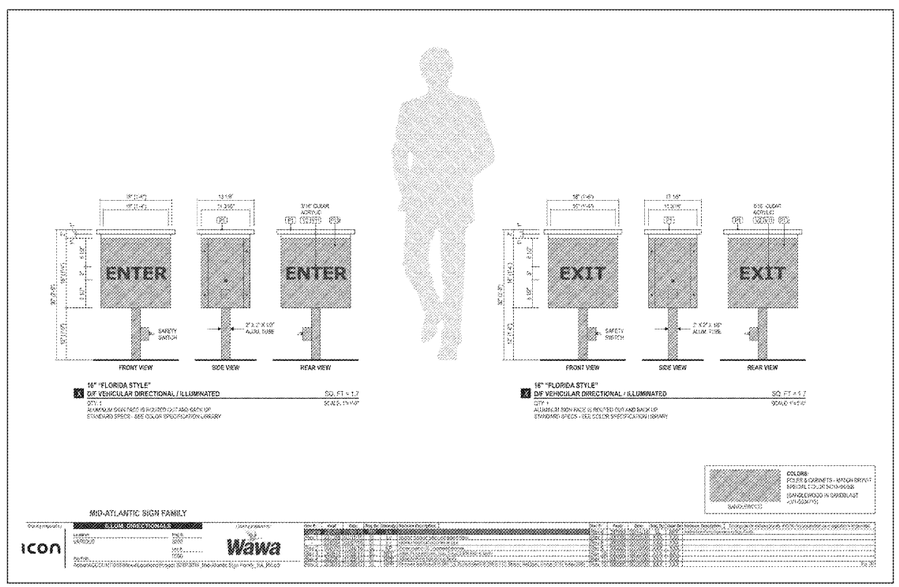

Order Plans @ WWW.LDILine.com

Plotted By: Young, Edwen (Virginia Beach) Sheet Set: Site Layout: WAWA SIGNAGE October 02, 2018 08:09:14am K:\vab_e\ve\116907003 - wawa - newtown & stoney pt\CAD\plansheets\CS-505 SITE DETAILS.dwg
This document, together with the concepts and designs presented herein, as an instrument of service, is intended only for the specific purpose and client for which it was prepared. Reuse of and improper reliance on this document without written authorization and adaptation by Kimley-Horn and Associates, Inc. shall be without liability to Kimley-Horn and Associates, Inc.

NO.	REVISIONS	DATE	BY

Kimley»Horn
© 2018 KIMLEY-HORN AND ASSOCIATES, INC.
1700 WILLOW LAWN DR, SUITE 200, RICHMOND, VA 23230
PHONE: 804-673-3882
WWW.KIMLEY-HORN.COM

COMMONWEALTH OF VIRGINIA
J. RANDALL ROYAL
Lic. No. 14950
8/24/18
PROFESSIONAL ENGINEER

KHA PROJECT
116607003
DATE
08/24/2018
SCALE AS SHOWN
DESIGNED BY LEY
DRAWN BY LEY
CHECKED BY JY

WAWA SIGNAGE

WAWA AT NEWTOWN AND STONEY POINT

PREPARED FOR
WAWA

CITY OF NORFOLK VIRGINIA

SHEET NUMBER
CS-505