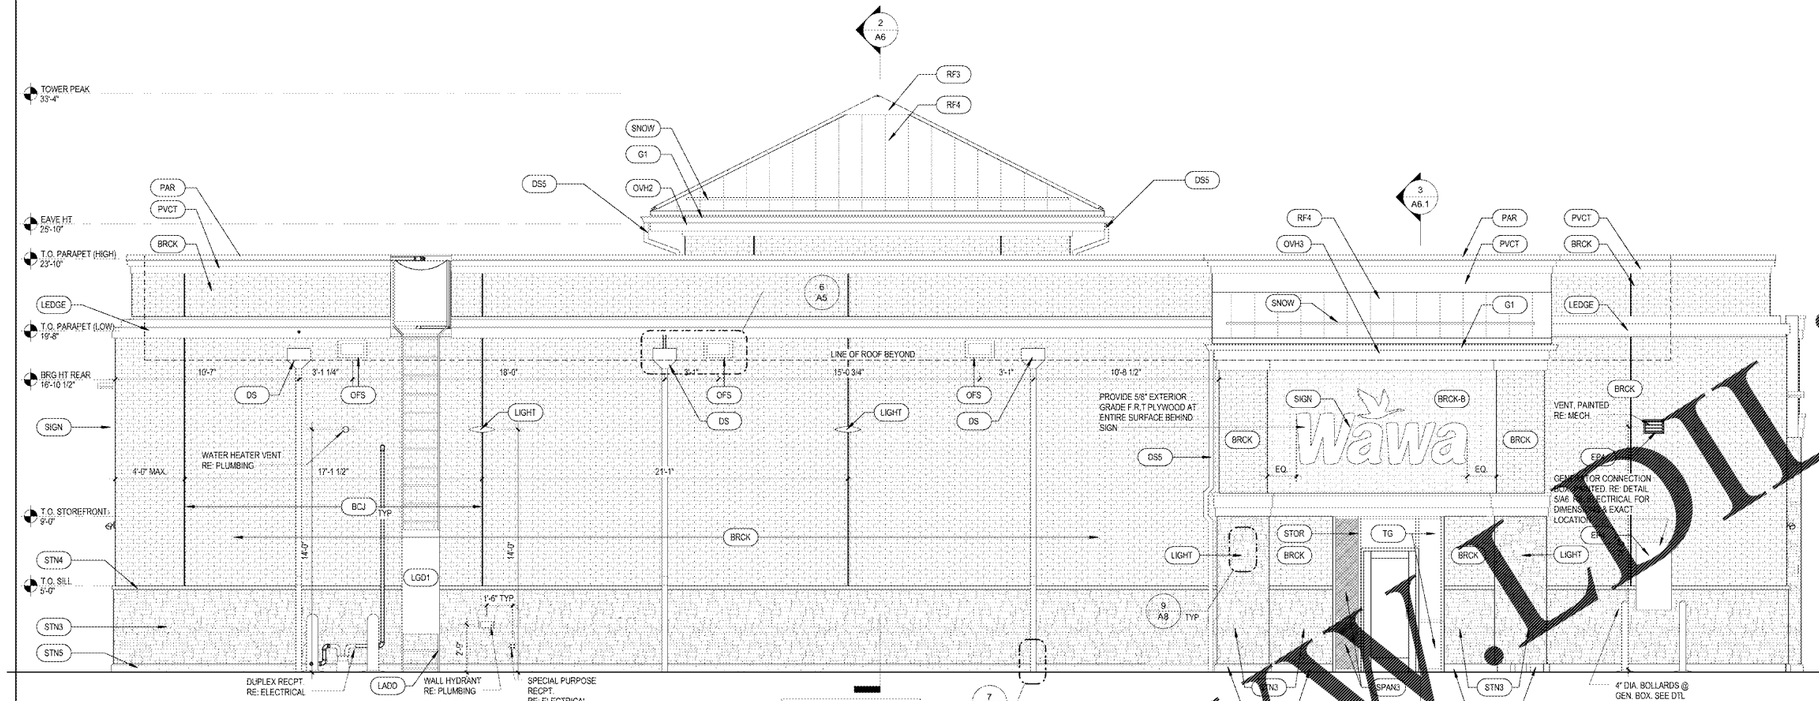

1 REAR ELEVATION
A5 1/4" = 1'-0"

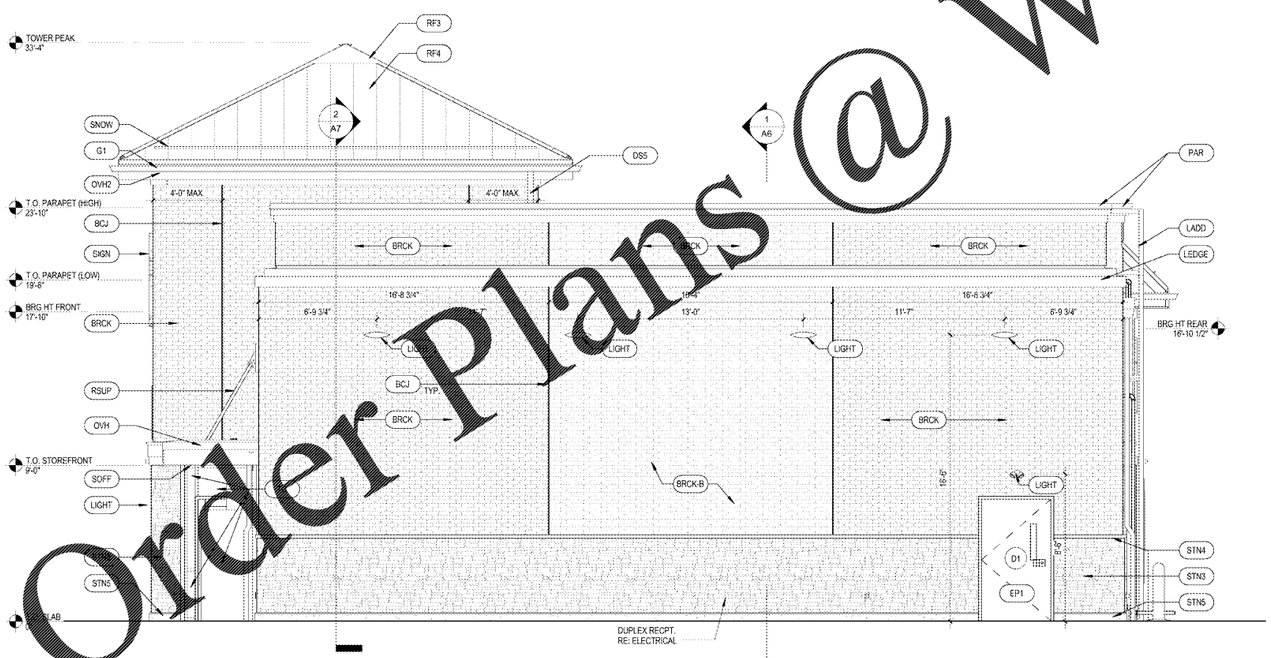

2 RIGHT ELEVATION
A5 1/4" = 1'-0"

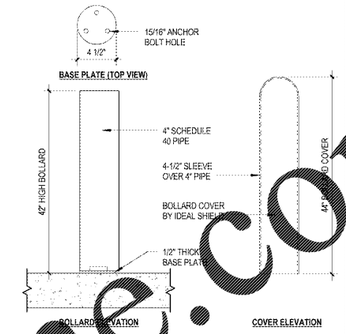

5 GENERATOR BOX BOLLARD SECTION
1 1/2" = 1'-0"

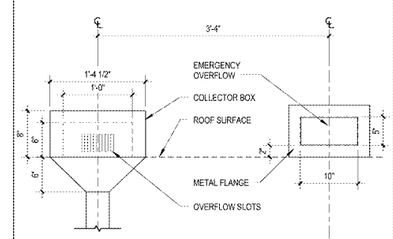

6 SCUPPER / OVERFLOW DETAIL
A5 1" = 1'-0"

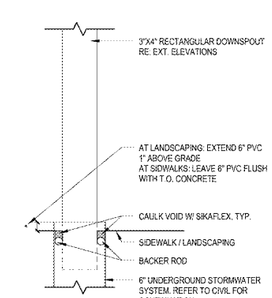

7 ADAPTER DETAIL @ REAR DOWNSPOUTS
A5 1 1/2" = 1'-0"

1925 Prospect Ave.
Orlando, FL 32814
P (407) 660-1100
F (407) 660-1910
www.c-p.com
Cubaci & Peterson
Architects Engineers Planners

CLIENT NAME
WAWA
260 W. BALTIMORE PIKE
WAWA, PA 19063

PROJECT NAME
WAWA U45-FBI-VA-M v2017.01
STORE #8661-STO
Newtown Rd. & Stoney Point St.
Norfolk, VA

SHEET TITLE
EXTERIOR ELEVATIONS

Revision Schedule

No.	Description	Date
	PERMIT SET	05/11/2018
	PRE-BID REVIEW SET	01/09/2019
	BID SET	01/29/2019

PROJECT NO. 2170377
DATE 05-11-18
DRAWN XX
CHECKED SS

A5

Order Plans @ www.LDILine.com