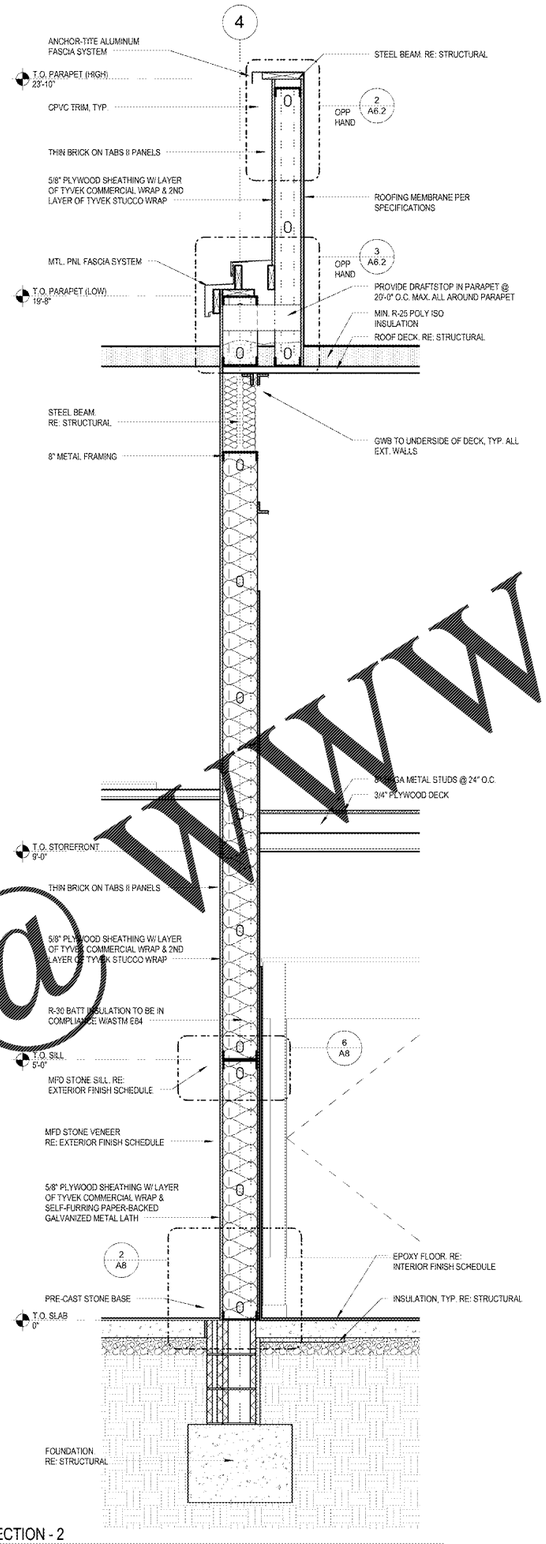

2 A7 SIDE WALL SECTION - 2
3/4" = 1'-0"

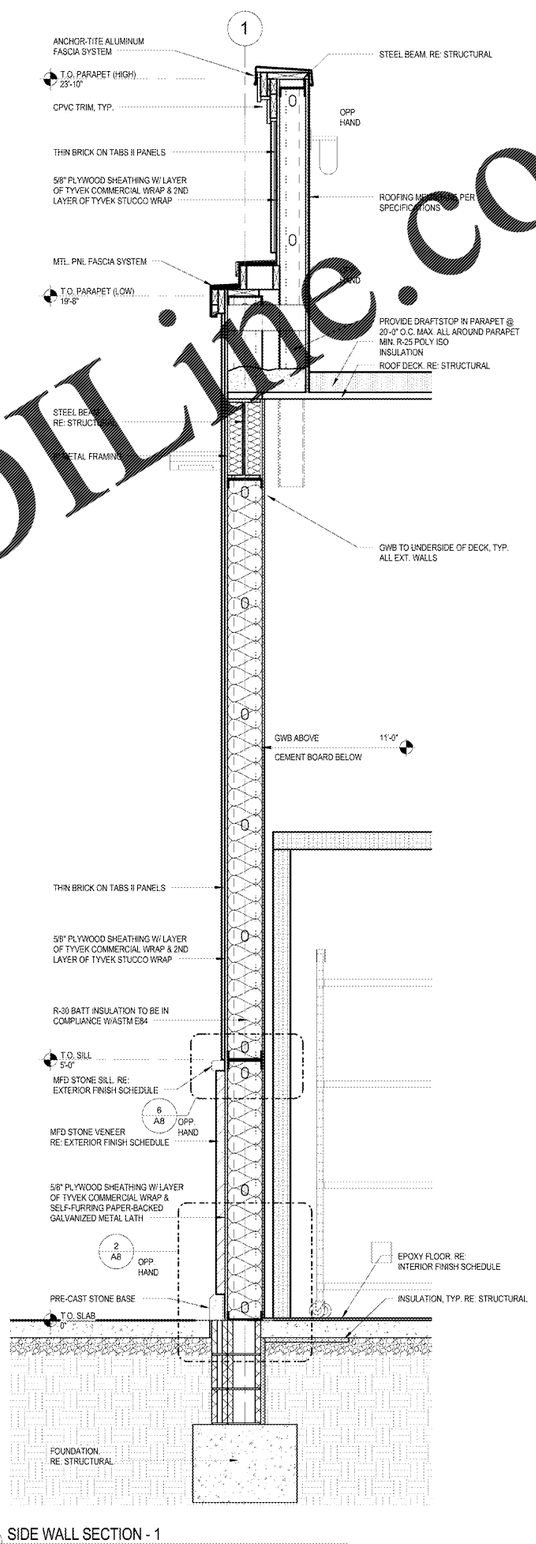

1 A7 SIDE WALL SECTION - 1
3/4" = 1'-0"

Order Plans @ WWW.LDILine.com

Cuhaci & Peterson
Architects Engineers Planners
1925 Prospect Ave.
Orlando, FL 32814
P (407) 661-9100
F (407) 661-9101
www.c-p.com

CLIENT NAME
WAWA
260 W. BALTIMORE PIKE
WAWA, PA 19063

PROJECT NAME
WAWA U45-FBi-VA-M v2017.01
STORE #8661-STO
Newtown Rd. & Stoney Point St.
Norfolk, VA

SHEET TITLE
WALL SECTIONS

Revision Schedule

No.	Description	Date
	PERMIT SET	05/11/2018
	PRE-BID REVIEW SET	01/09/2019
	BID SET	01/29/2019

PROJECT NO. 2170577
DATE 05-11-18
DRAWN Author
CHECKED Checker

A7