


7 GRIDLINE 'E'
S4 1/8" = 1'-0"




3 GRIDLINE '4'
S4 1/8" = 1'-0"

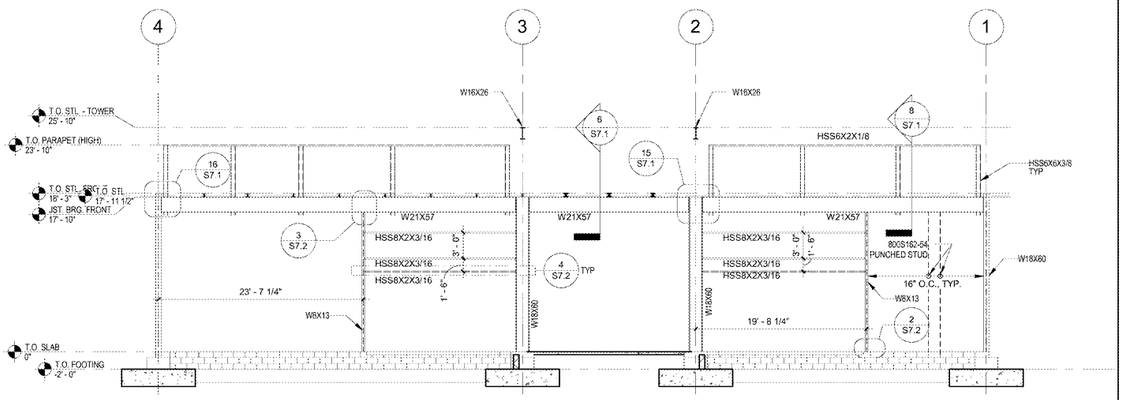


6 GRIDLINE 'A'
S4 1/8" = 1'-0"

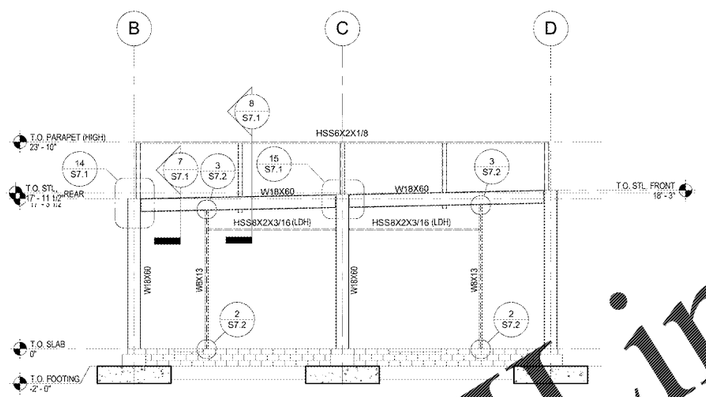


2 GRIDLINE '1'
S4 1/8" = 1'-0"

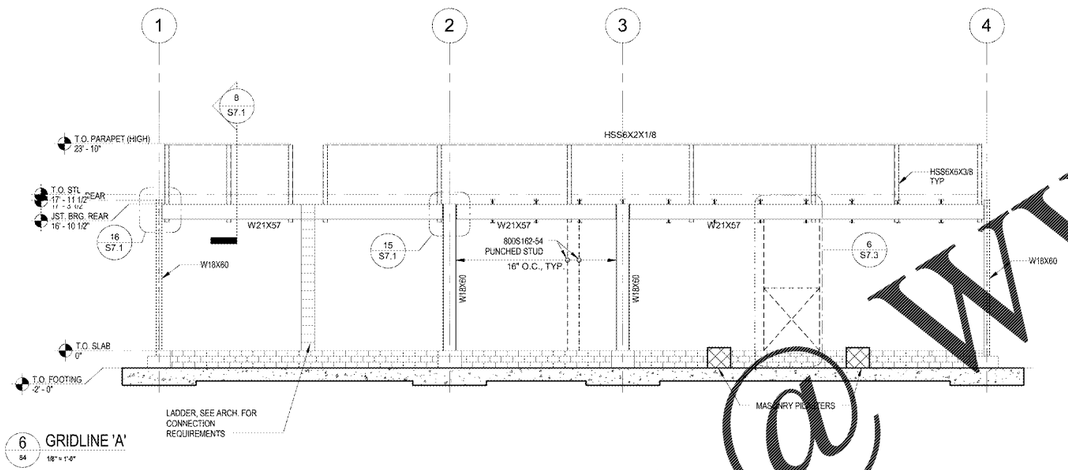


5 GRIDLINE '3'
S4 3/16" = 1'-0"

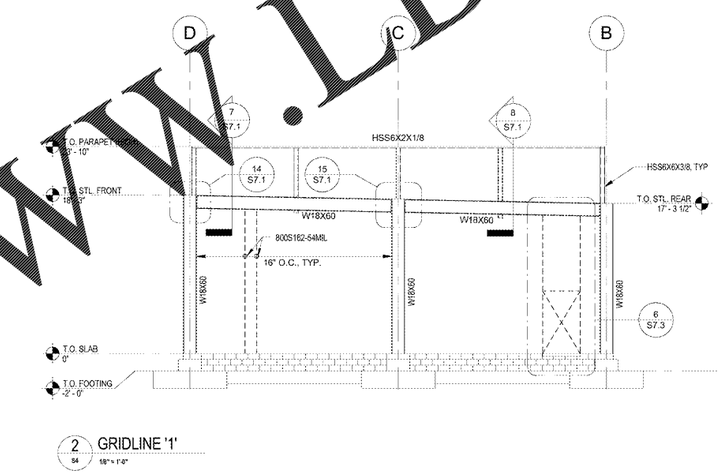


4 GRIDLINE '2'
S4 3/16" = 1'-0"

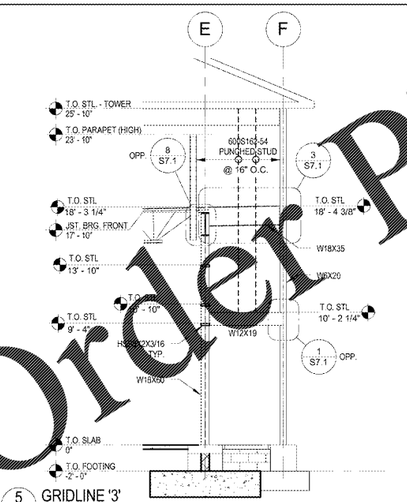


1 GRIDLINE 'F'
S4 3/16" = 1'-0"

Order Plans @ WWW.LDILine.com

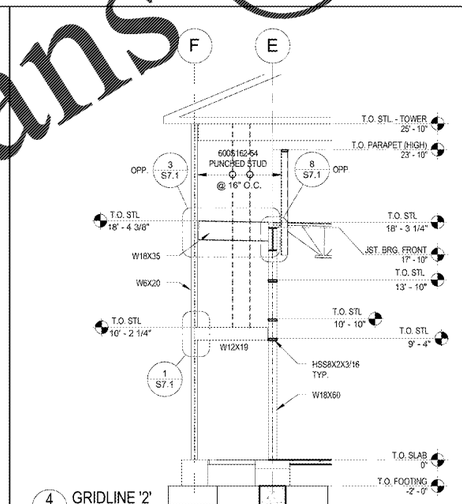Cmaci & Peterson
Architects Engineers Planners
1925 Lee Road, Suite 200
Orlando, FL 32814
T (407) 660-9100
F (407) 660-9101
www.cmaci-p.com

PROJECT NAME
WAWA U45-FBI-VA-M v20117.01
STORE #8661-STO
NEWTOWN RD & STONEY POINT ST
NORFOLK, VA

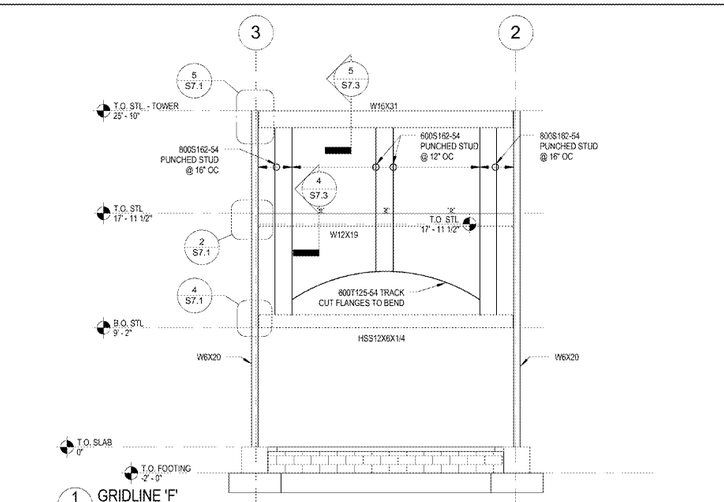CLIENT NAME
WAWA
260 W. BALTIMORE PIKE
WAWA, PA 19063

SHEET TITLE
FRAMING ELEVATIONS

| No. | Description | Date |
|---|---|---|
| | PERMIT SET | 05/11/2018 |
| | PRE-BID REVIEW SET | 07/09/2019 |
| | BID SET | 07/29/2019 |

PROJECT NO. 2170577
DATE 05-11-2018
DRAWN RC
CHECKED JJ

S4

COPYRIGHT © All results, plans, specifications, computer files, CAD data, ideas and calculations documented and not documented prepared by Cmaci & Peterson, LLC & PA are at all times and remain the property of C & P. C & P shall retain all common law statutory and other reserved rights, including the copyright thereto.