Order Plans Online.com

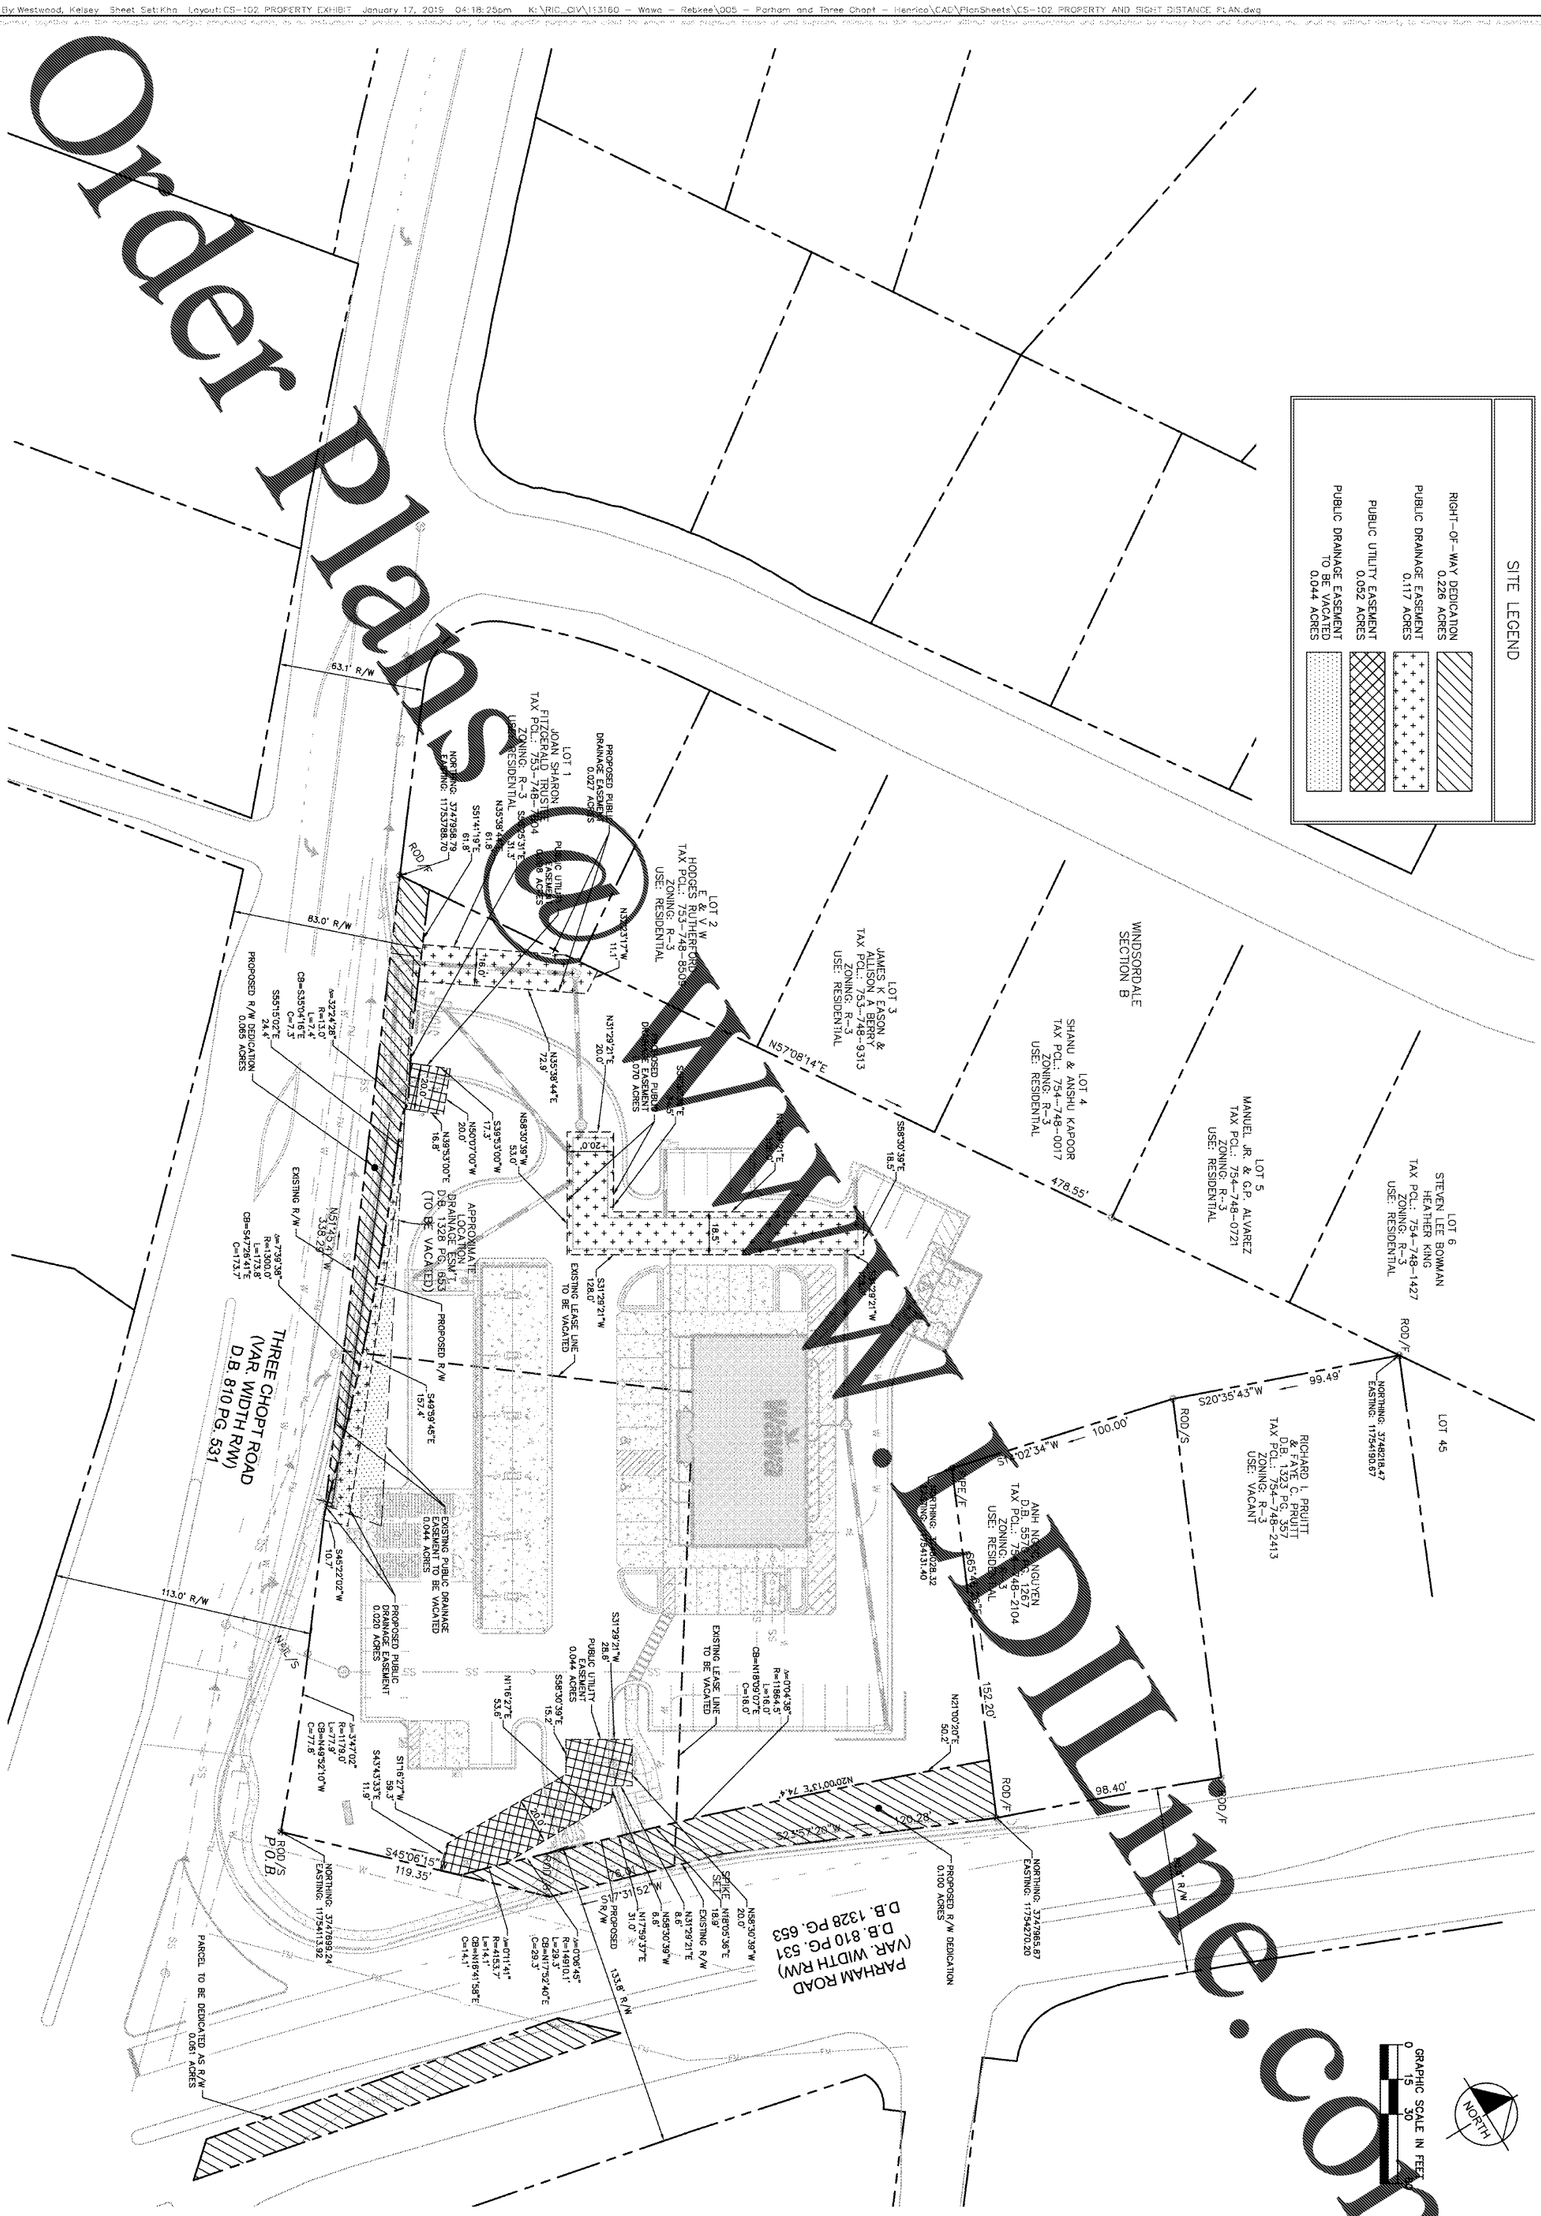


| | | |
|---|---|---|
| SHEET NUMBER | CS-102 | |
| WAWA AT PARHAM AND THREE CHOPT | | |
| PREPARED FOR | REBKEE CO. | |
| HENRICO COUNTY | VIRGINIA | |
| PROPERTY EXHIBIT | | |
| KHA PROJECT | 113160005 | |
| DATE | 11/09/2018 | |
| SCALE | AS SHOWN | |
| DESIGNED BY | KRW | |
| DRAWN BY | KRW | |
| CHECKED BY | RRP | |

PROFESSIONAL ENGINEER COMMONWEALTH OF VIRGINIA RYAN R. PERRONE Lic. No. 046598 11/09/2018

Kimley»Horn

© 2018 KIMLEY-HORN AND ASSOCIATES, INC.

1700 WILLOW LAWN DR, SUITE 200, RICHMOND, VA 23230
PHONE: 804-673-3882
WWW.KIMLEY-HORN.COM

| No. | REVISIONS | DATE | BY |
|---|---|---|---|
| 1 | OIL WATER SEPARATOR REVISIONS | 11/07/18 | RRP |
| 2 | OIL WATER SEPARATOR REVISIONS | 01/02/19 | RRP |
| 3 | UNDERGROUND PIPE CONNECTION REVISIONS | 01/03/19 | RRP |
| 4 | PHASE II E&S REVISIONS | 01/14/19 | RRP |
| 5 | BID SET REVISIONS | 01/17/19 | RRP |

POD# 2018-00101 & 00196