THREE CHOPT ROAD ENTRANCE – SIGHT DISTANCE RIGHT

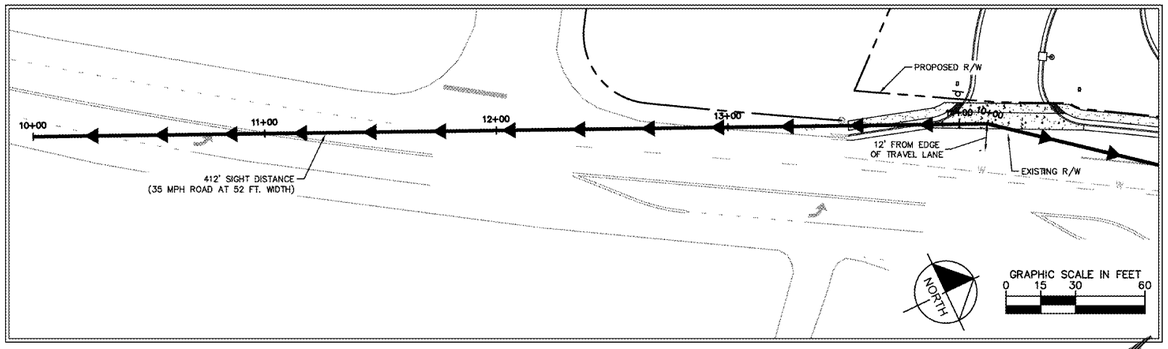

THREE CHOPT ROAD ENTRANCE – SIGHT DISTANCE RIGHT PROFILE

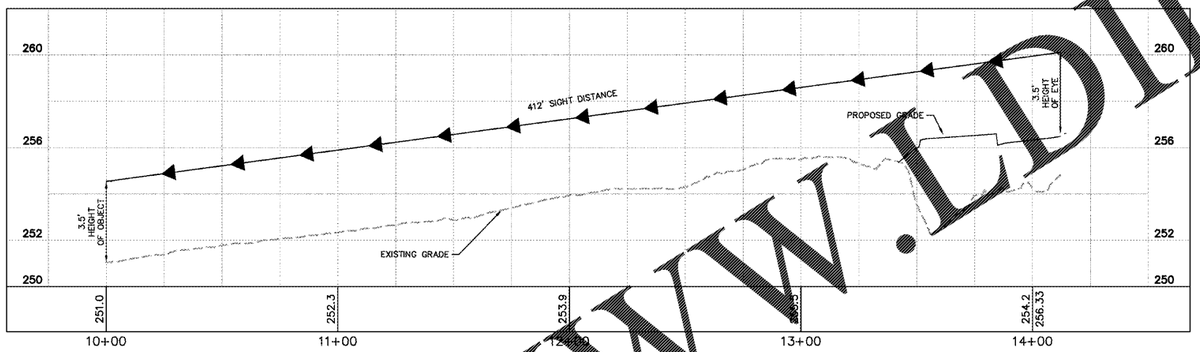

GRAPHIC SCALE IN FEET
0 15 30 60
HORIZONTAL
0 1.5 3 6
VERTICAL

THREE CHOPT ROAD ENTRANCE – SIGHT DISTANCE LEFT

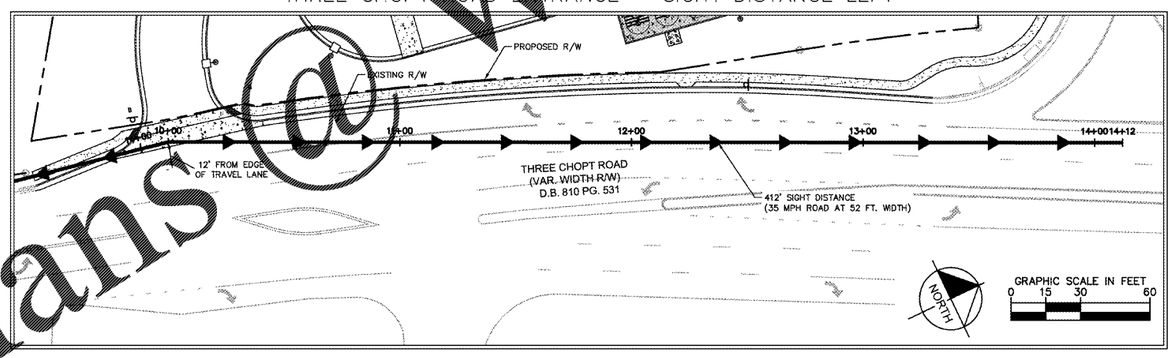

THREE CHOPT ROAD ENTRANCE – SIGHT DISTANCE LEFT PROFILE

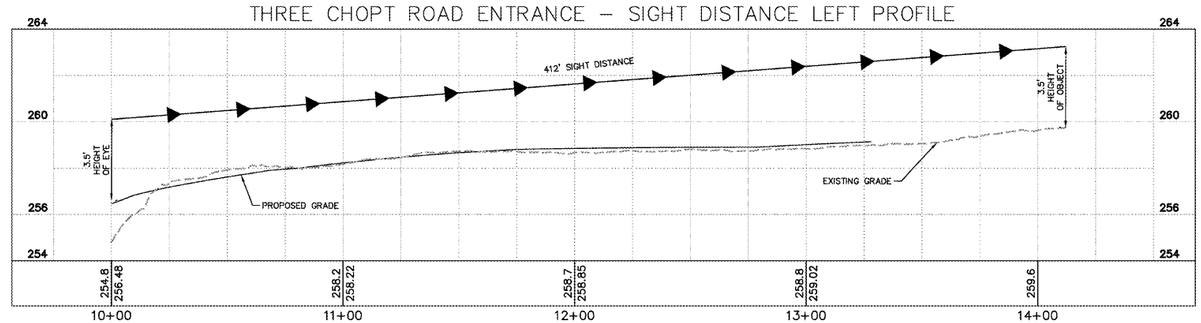

GRAPHIC SCALE IN FEET
0 15 30 60
HORIZONTAL
0 1.5 3 6
VERTICAL

No.	REVISIONS	DATE	BY
1	OIL WATER SEPARATOR REVISIONS	11/07/18	RRP
2	OIL WATER SEPARATOR REVISIONS	01/02/19	RRP
3	UNDERGROUND PIPE CONNECTION REVISIONS	01/03/19	RRP
4	PHASE II E&S REVISIONS	01/14/19	RRP
5	BID SET REVISIONS	01/17/19	RRP

Kimley»Horn
© 2018 KIMLEY-HORN AND ASSOCIATES, INC.
1700 WILLOW LAWN DR., SUITE 270, RICHMOND, VA 23230
PHONE: 804-673-3582
WWW.KIMLEY-HORN.COM

COMMONWEALTH OF VIRGINIA
RYAN R. PERKINS
Lic. No. 046585
11/09/2018
PROFESSIONAL ENGINEER

KHA PROJECT 113160005
DATE 11/09/2018
SCALE AS SHOWN
DESIGNED BY KRW
DRAWN BY KRW
CHECKED BY RRP

WAWA AT PARHAM AND THREE CHOPT

PREPARED FOR
REBKEE CO.

HENRICO COUNTY VIRGINIA

SIGHT DISTANCE PLAN AND PROFILE

SHEET NUMBER
CR-103

POD# 2018-00101 & 00196

Order Plans @ WWW.LDILine.com

Plotted By: Westwood, Kelsey Sheet Set: Kha Layout: CR-103 SIGHT DISTANCE PLAN AND PROFILE January 17, 2019 04:23:21pm K:\RIC_civil\113160 – Wawa – Rebkee\005 – Parham and Three Chopt – Henrico\CAD\PlanSheets\CR-103 SIGHT DISTANCE PLAN AND PROFILE.dwg