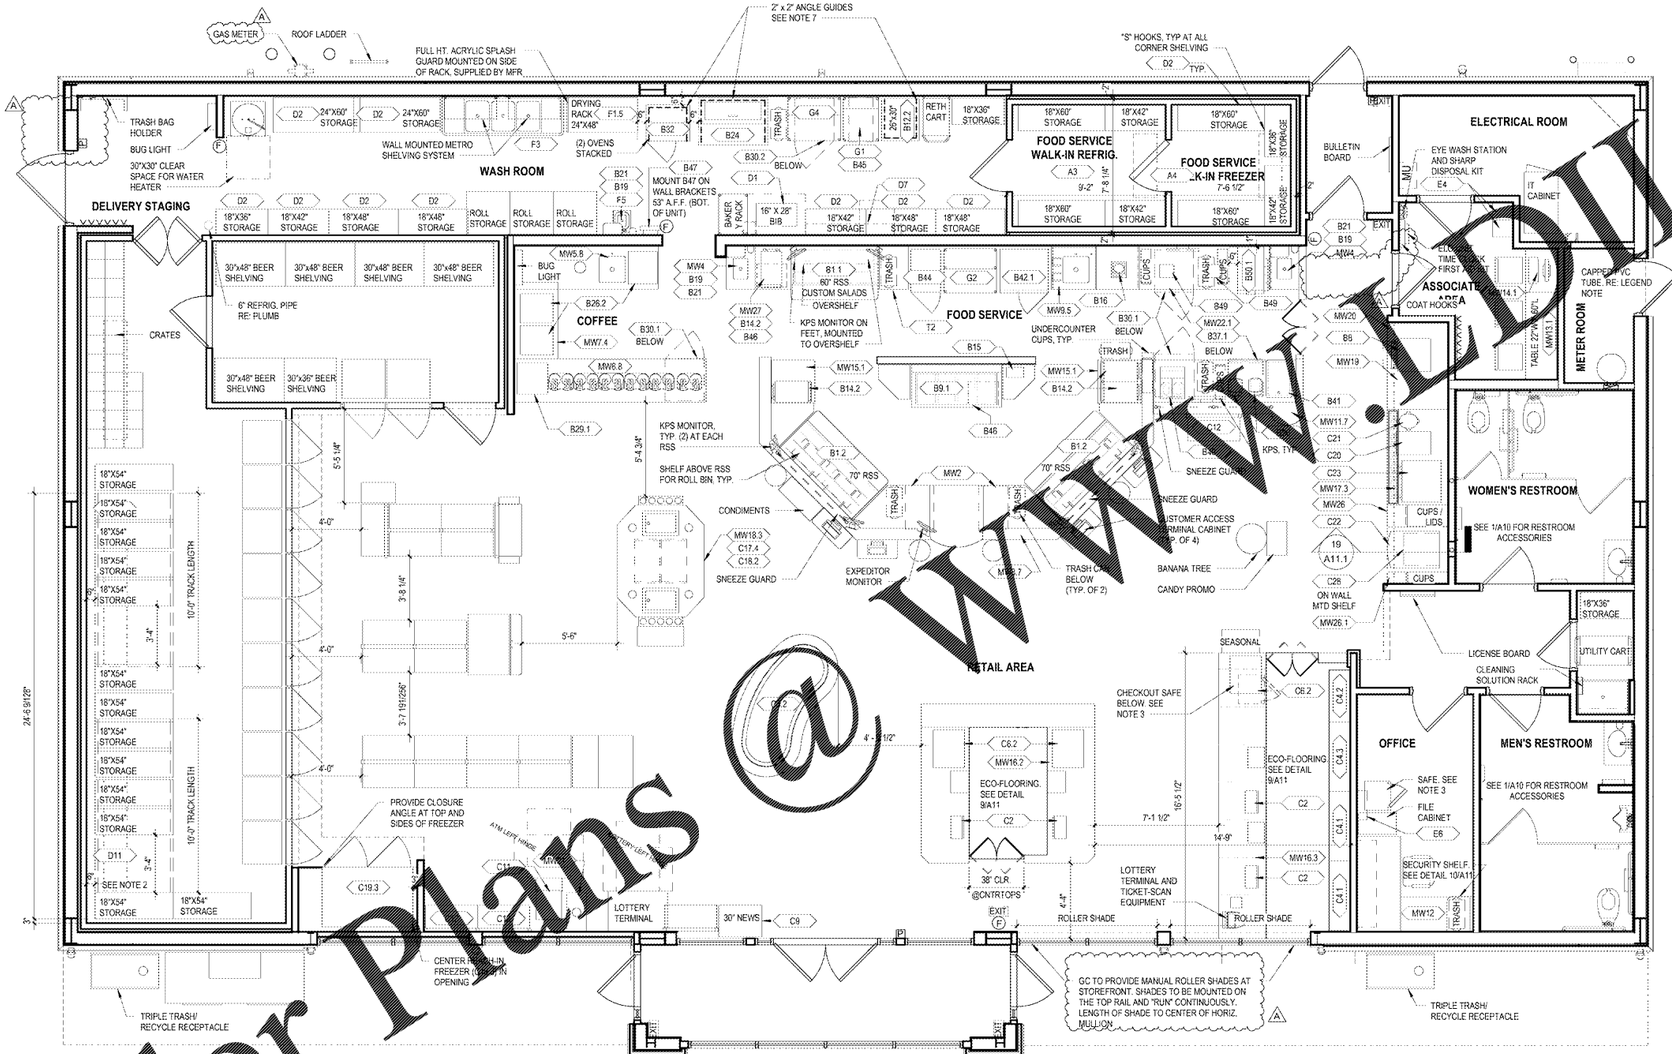

1 EQUIPMENT PLAN
EQ1 1/4" = 1'-0"

EQUIPMENT SCHEDULE

EQ#	DESCRIPTION	INSTALLED BY
A - WALK-IN REFRIGERATOR		
A1	RETAIL WALK-IN REFRIGERATOR	REF.
A2	SELF SERVICE WALK-IN REFRIGERATOR	REF.
A3	FOOD SERVICE WALK-IN REFRIGERATOR	REF
A4	FOOD SERVICE WALK-IN FREEZER	REF.
B - FOOD SERVICE / COFFEE		
B1.1	REFRIGERATED SANDWICH STATION (60" RSS)	GC
B1.2	REFRIGERATED SANDWICH STATION (70" RSS)	GC
B8	HOT DOG DISPLAY	WAWA
B9.1	HOT FOOD TABLE W/ OVERSHELF	
B12.2	RETHERMALIZER (26X39)	
B14.2	TOASTER OVEN, NARROW	WAWA
B15	CODING UNIT	GC
B16	ESTIMATING SCALE	WAWA
B19	SOAP DISPENSER	GC
B21	PAPER TOWEL DISPENSER	
B24	OVEN WORK STATION	WAWA
B26.2	COFFEE BREWER DOUBLE	WAWA
B28.2	COFFEE [illegible] WITH STANDS	WAWA
B29.1	CAPPUCCINO MACHINE - 6 FLAVOR	WAWA
B30.1	27" UNDERCOUNTER REFRIGERATOR	GC
B30.2	27" UNDERCOUNTER FREEZER	GC
B32	CONVECTION OVEN 5 WAND	WAWA
B36	CLOTHES IRON	WAWA
B37.1	ICE UNDERCOUNTER DE MACHINE	WAWA
B40	ESPRESSO MACHINE W/ INLINE FILTER	WAWA
B41	REFRIGERATED DROP-IN	WAWA
B47	ROLL OVEN (RIGHT HINGED)	GC
B48	ROLL HOLDING CABINET W/ TIMER	WAWA
B45	HFT DRAWER WARMER	WAWA
B46	HOT HOLDING UNIT	WAWA
B47	CAT LOCK	WAWA
B49	MILKSHAKE BLENDER	GC
B50.1	SOFT SERVE, SINGLE HEAD	WAWA
C - RETAIL AREA		
C2	POS	WAWA
C3.2	OPEN REFRIGERATED DISPLAY - 8' ISLAND	REF
C4.1	CIGARETTE DISPLAY W/ STORAGE 4-TOB	WAWA
C4.2	CIGARETTE DISPLAY W/ STORAGE 3-TOB	WAWA
C4.3	CIGARETTE DISPLAY W/ STORAGE 4-OTP	WAWA
C6.2	SIZZLI WARMER - 2 TIER LARGE	WAWA
C9	30" NEWS	WAWA
C11	ATM MACHINE	OTHERS
C12	RETAIL SHELVING	WAWA
C15.1	BAKERY DISPLAY CASE	WAWA
C17.4	REFRIGERATED DROP-IN W/ CONDENSER	GC
C18.2	COFFEE CONDIMENT DISPLAY	WAWA
C19.3	REACH-IN FREEZER - 2 DOOR	REF
C20	ICED COFFEE DISPENSER	WAWA
C21	ICE TEA MACHINE	WAWA
C22	FREESTYLE BEVERAGE DISPENSER	WAWA
C23	FROZEN CARBONATOR BEVERAGE (FCB)	VENDOR
C24	MILKSHAKE MACHINE	WAWA
C25	MILKSHAKE DISPLAY FREEZER	WAWA
C28	CUBED ICE MACHINE ABOVE	VENDOR
D - BACK OF HOUSE		
D1	BAG-N-BOX SHELVING RACK	WAWA
D2	STORAGE SHELVING	WAWA
D5	MPT TRASH UNIT	WAWA
D7	CSR UNIT	GC
D11	ROLLING STORAGE SHELVES	WAWA
E - OFFICE / ASSOCIATE AREA		
E4	LOCKERS	GC
E6	FUEL TANK MONITOR	GAS
F - WASHROOM		
F1.5	DRYING RACK 24"X48"	WAWA
F3	3 COMPARTMENT SINK	GC
F5	S.S. HAND SINK WALL HUNG	GC
G - ASSEMBLED WORKSTATIONS (METRO)		
G1	METRO RETHERMALIZER PREP WORKSTATION	WAWA
G2	METRO ROLL BAKING PREP WORKSTATION	WAWA
G4	SIZZLI WORKSTATION	WAWA
Z - EXTERIOR EQUIPMENT		
1	PORTABLE POWER WASH	-
2	BILLY GOAT	-
5	CALIBRATION CONTAINER	-
7	BAG OF SALT	-
8	SALT SPREAD	-
9	SAFETY CLEAN	-
10	CO2 TANK	-
12	OUTDOOR ICE MERCHANDISER	-

MILLWORK SCHEDULE

EQ#	DESCRIPTION	INSTALLED BY
MW - MILLWORK		
MW2	ROLLING DRAWER CABINET	CABINET
MW3.7	WRAP COUNTER	CABINET
MW4	HANDSINK CABINET	CABINET
MW5.8	COFFEE BREWER COUNTER W/ INTEGRATED SINK	CABINET
MW6.6	COFFEE SERVER COUNTER	CABINET
MW7.4	COFFEE CORNER CABINET	CABINET
MW9.5	DEEP RINSE SINK COUNTER	CABINET
MW11.7	FULL SERVE DRINK COUNTER	CABINET
MW12	DESK UNIT	CABINET
MW13.1	TABLE 22"W X 60"L	CABINET
MW14.1	ASSOCIATE COMPUTER TABLE (30"X22")	CABINET
MW15.1	ROLLING TOASTER CABINET (30"W)	CABINET
MW16.2	ISLAND CHECKOUT COUNTER	CABINET
MW16.3	MAIN CHECKOUT COUNTER	CABINET
MW17.3	SELF SERVE BEVERAGE COUNTER	CABINET
MW18.3	COFFEE CONDIMENT ISLAND	CABINET
MW19	MILK SHAKE CABINET W/ SOLID SURFACE COUNTERTOP	CABINET
MW20	HOT DOG CABINET W/ SOLID SURFACE COUNTERTOP	CABINET
MW21	ATM CABINET W/ SOLID SURFACE COUNTERTOP	CABINET
MW22.1	FULL SERVE DRINK BACK COUNTER	CABINET
MW26	DOUBLE CUP AND LID TOWER	CABINET
MW26.1	SINGLE CUP TOWER	CABINET
MW27	TERMINAL CABINET	CABINET
T2	20" SALAD SIDE CART	CABINET

LEGEND

- (#) EQUIPMENT NUMBER. RE: EQUIPMENT SCHEDULE
- SPLASH GUARD
- ATM AUTOMATED TELLER MACHINE
- (F) FIRE EXTINGUISHER. LOCATE TOP OF UNIT 48" MAX. AFF
- MU MUSIC SYSTEM ON 12" X 18" SHELF
- 6" PVC TUBE, 36" IN LENGTH, MOUNTED VERTICALLY TO WALL WITH METAL STRAPS

GENERAL NOTES

1. EQUIPMENT NUMBERS CORRESPOND TO WAWA'S BOARD OF HEALTH EQUIPMENT LIST MANUAL.
2. FLOOR ANCHORS: ALL TOP TRACK ROLLING STORAGE SHELVES SYSTEMS MUST BE BOLTED TO THE FLOOR TO KEEP THE SYSTEM FROM MOVING. GC TO BOLT THE TRIANGULAR FOOT PLATES OF THE STATIONARY UNITS WITH 3/8" DIAMETER SELF-ANCHORING BOLTS TO EXTEND INTO THE FLOORING MATERIAL AT LEAST ONE INCH.
3. GC TO BOLT TWO SAFES TO THE FLOOR. ONE IN THE MANAGER'S OFFICE AND ONE AT CHECKOUT CORE.
4. WALK-IN BOX MANUFACTURER TO PROVIDE VINYL BASE FOR INTERIOR OF BOXES ONLY.
5. SPLASH GUARDS FURNISHED BY WAWA. INSTALLED BY GC.
6. FOOD SERVICE AND CHECKOUT COUNTERTOPS MAXIMUM HEIGHT TO BE 34" A.F.F. AND TO COMPLY WITH ALL ACCESSIBILITY REQUIREMENTS AS PER IBC CHAPTER 11 AND/OR ANSI A 117.1-2009.
7. PROVIDE 2"x2" ANGLE GUIDES FOR EQUIPMENT AS NOTED. 3 SIDES. REF DTL 14/A11.2 (A)

Order Plans @ WWW.EDLin.com

Cuhaci & Peterson Architects Engineers Planners
1925 Lovell Ave.
Orlando, FL 32814
T (407) 647-3200
F (407) 647-3201
www.c-p.com

CLIENT NAME
WAWA
260 W. BALTIMORE PIKE
WAWA, PA 19063

PROJECT NAME
U45-VA v2018.01-MA
STORE #8647-PHM
PARHAM RD. & THREE CHOPT RD.
HENRICO, VA

SHEET TITLE
EQUIPMENT PLAN

Revision Schedule		
No.	Description	Date
	PERMIT SET	09/21/2018
A	REV V2018.01	01/29/2019
	BID SET	01/29/2019

PROJECT NO.	DATE	DRAWN	CHECKED
2180130	09-21-2018	CR	RS

EQ1

Copyright © Cuhaci & Peterson. C & P's are instruments of service in this project(s) & C & P shall retain all common law, statutory and other reserved rights, including the copyright thereto. Any use or reproduction of this document without written permission from C & P is a violation of Federal copyright law.