ISSUED FOR CONSTRUCTION

PROJECT OWNER

PROJECT TITLE
POPS WINE & SPIRITS
FORSYTH COUNTY, GA

FORSYTH COUNTY DEPARTMENT OF ENGINEERING
STANDARD DETAILS

Std. No. 100 - Standard Landing Requirements
Std. No. 110 - Underground Utilities Placement for Subdivisions
Std. No. 115 - Underground Utilities Placement for 50' R/W with 5' Utility Easement
Std. No. 120 - Typical Roadway Specifications (1 of 5)
Std. No. 121 - Typical Roadway Specifications (2 of 5)
Std. No. 122 - Typical Roadway Sections (3 of 5)
Std. No. 123 - Typical Roadway Sections (4 of 5)
Std. No. 124 - Typical Roadway Sections (5 of 5)
Std. No. 125 - Deceleration Lane
Std. No. 126 - Left Turn Lane Design
Std. No. 127 - Intersection Sight Distance Requirements
Std. No. 130 - Concrete Valley Gutter
Std. No. 140 - Typical Section of a 5'-0" Sidewalk
Std. No. 150 - Private Driveway Entrance with Sidewalk
Std. No. 151 - Standard Private Entrance
Std. No. 160 - Minimum Requirements for Standard Cul-de-Sacs
Std. No. 161 - Minimum Requirements for Oversized Cul-de-Sacs
Std. No. 162 - Minimum Requirements for Standard Eyebrows
Std. No. 170 - Monuments or Street Name Signs
Std. No. 171 - Street Sign Location & Specification
Std. No. 172 - Street Sign Location & Specification
Std. No. 173 - Standard Road Barricade
Std. No. 174 - Pavement Marking Hatching Details
Std. No. 175 - Pavement Marking Hatching Details
Std. No. 176 - Pavement Marking Details (Words)
Std. No. 177 - Detail of Pavement Marking Arrows
Std. No. 180 - Standard for Backfilling & Pavement Cut Repairs - Type B & C
Std. No. 190 - Standard Construction Details - Curbing
Std. No. 191 - Curb Transition at Catch Basin
Std. No. 200 - Cast Concrete Headwall (1 of 3)
Std. No. 201 - Cast Concrete Headwall (2 of 3)
Std. No. 202 - Cast Concrete Headwall (3 of 3)
Std. No. 210 - Location of Catch Basins
Std. No. 220 - Brick Catch Basin (1 of 4)
Std. No. 221 - Standard Catch Basin (2 of 4)
Std. No. 222 - Brick Catch Basin (3 of 4)
Std. No. 223 - Standard Catch Basin (4 of 4)
Std. No. 230 - Standard Double Wing Brick Catch Basin (1 of 3)
Std. No. 231 - Standard Double Wing Brick Catch Basin (2 of 3)
Std. No. 232 - Standard Double Wing Brick Catch Basin (3 of 3)
Std. No. 240 - Round Precast Concrete Catch Basins 1033 & 1034 (1 of 2)
Std. No. 241 - Round Precast Concrete Catch Basins 1033 & 1034 (2 of 2)
Std. No. 250 - Standard Concrete Drop Inlet
Std. No. 251 - Standard Brick Drop Inlet
Std. No. 252 - Drop Inlet Dimensions
Std. No. 253 - Standard Round Precast Drop Inlet & Junction Box Systems
Std. No. 254 - Weir Inlet Detail (Perforated Inlet)
Std. No. 300 - Corrugated Metal Pipe Arch
Std. No. 305 - Pipe Culvert Material Alternates
Std. No. 310 - Metal and Concrete Circular Pipe (1 of 3)
Std. No. 311 - Metal and Concrete Circular Pipe (2 of 3)
Std. No. 312 - Metal and Concrete Circular Pipe (3 of 3)
Std. No. 320 - Pipe Bedding Methods

Revised June 19, 2008

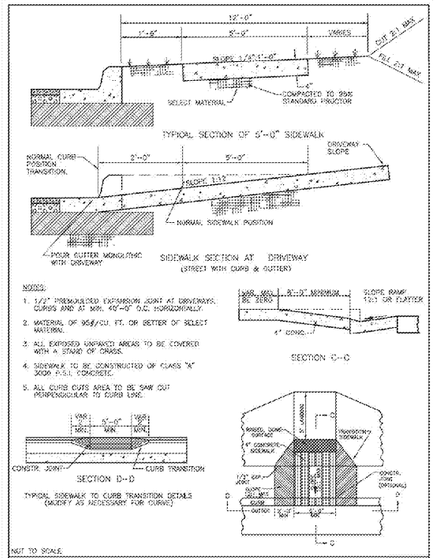

TYPICAL SECTION OF A 5'-0" SIDEWALK
STD. NO. 140
REV: 06-19-08 | FORSYTH COUNTY DEPARTMENT OF ENGINEERING

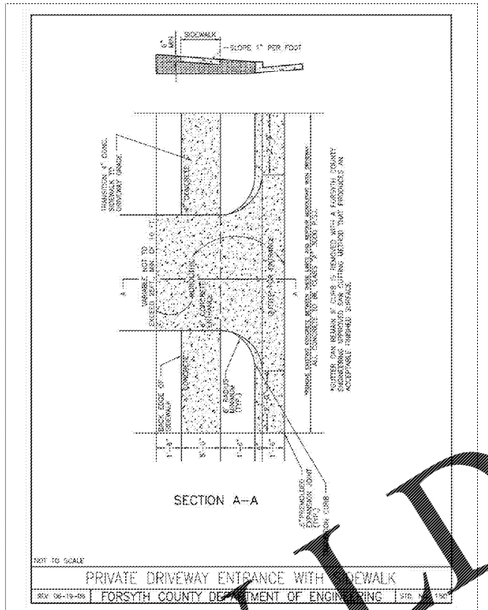

PRIVATE DRIVEWAY ENTRANCE WITH SIDEWALK
REV: 06-19-08 | FORSYTH COUNTY DEPARTMENT OF ENGINEERING | STD. NO. 150

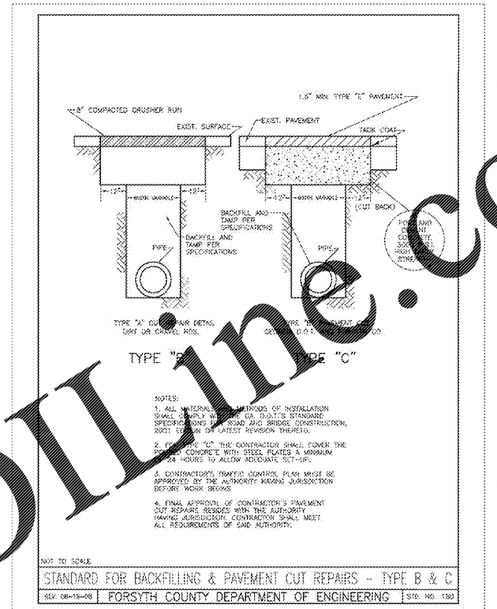

STANDARD FOR BACKFILLING & PAVEMENT CUT REPAIRS - TYPE B & C
REV: 06-19-08 | FORSYTH COUNTY DEPARTMENT OF ENGINEERING | STD. NO. 180

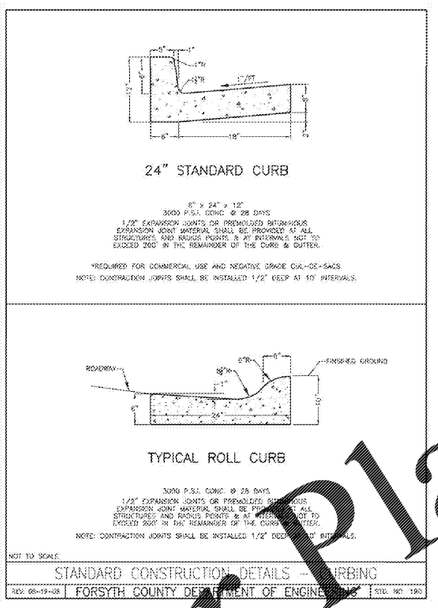

STANDARD CONSTRUCTION DETAILS - CURBING
REV: 06-19-08 | FORSYTH COUNTY DEPARTMENT OF ENGINEERING | STD. NO. 190

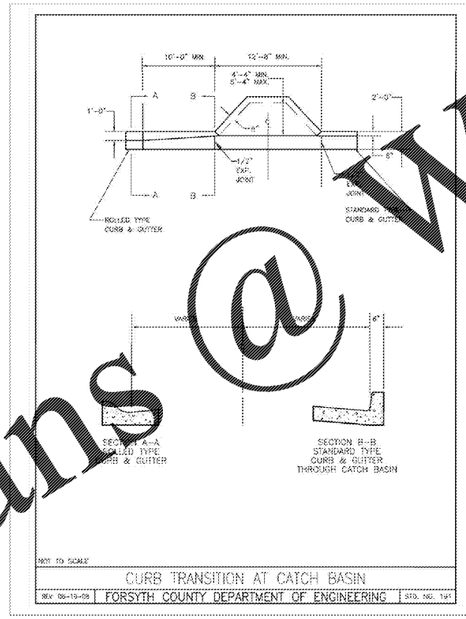

CURB TRANSITION AT CATCH BASIN
REV: 06-19-08 | FORSYTH COUNTY DEPARTMENT OF ENGINEERING | STD. NO. 191

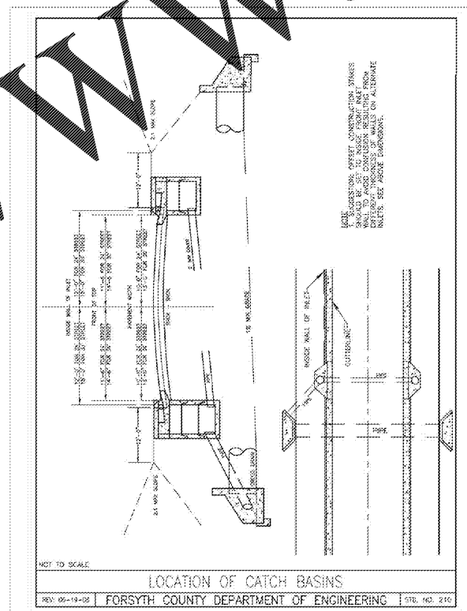

LOCATION OF CATCH BASINS
REV: 06-19-08 | FORSYTH COUNTY DEPARTMENT OF ENGINEERING | STD. NO. 210

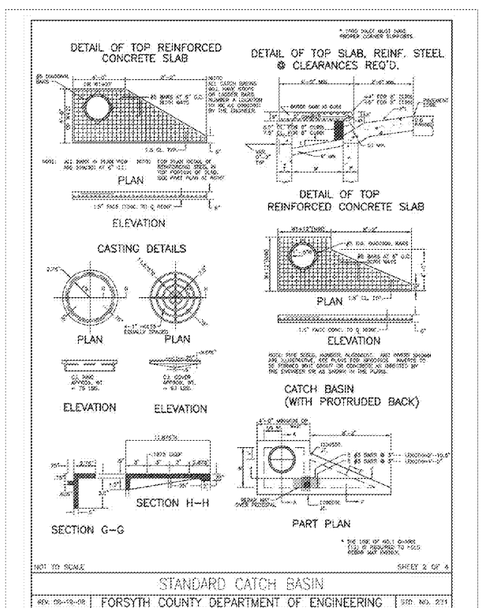

STANDARD CATCH BASIN
SHEET 2 OF 4
REV: 06-19-08 | FORSYTH COUNTY DEPARTMENT OF ENGINEERING | STD. NO. 221

ISSUES & REVISIONS

CONSTRUCTION DETAILS I

DRAWN BY: BSR	PROJECT NO: 201822
CHECKED BY: BSR	SCALE: NTS
APPROVED BY: BSR	DATE: 01/15/2019

C13.01

IF YOU DIG GEORGIA
CALL US FIRST!
UTILITIES PROTECTION CENTER
1-800-282-7411
(404) 325-5000
(METRO ATLANTA ONLY)
IT'S THE LAW

Order Plans @ WWW.LDILine.com

Disclaimer

THESE PLANS AND DRAWINGS ARE NOT TO BE CHANGED IN ANY FORM OR MANNER WHATSOEVER WITHOUT FIRST OBTAINING THE EXPRESS WRITTEN PERMISSION AND CONSENT OF RCEUS, LLC. ANY CHANGES MADE FROM THESE PLANS WITHOUT CONSENT OF RCEUS, LLC ARE UNAUTHORIZED, AND SHALL RELIEVE RCEUS, LLC OF RESPONSIBILITY FOR ALL CONSEQUENCES ARISING OUT OF SUCH CHANGE(S).