ISSUED FOR CONSTRUCTION

PROJECT OWNER

PROJECT TITLE
POPS WINE & SPIRITS
FORSYTH COUNTY, GA

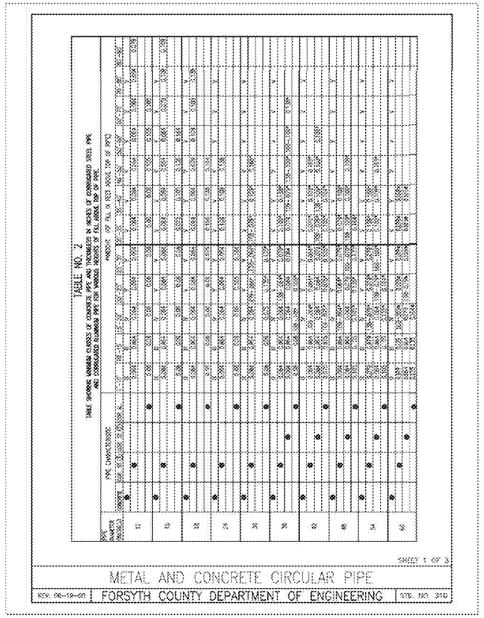

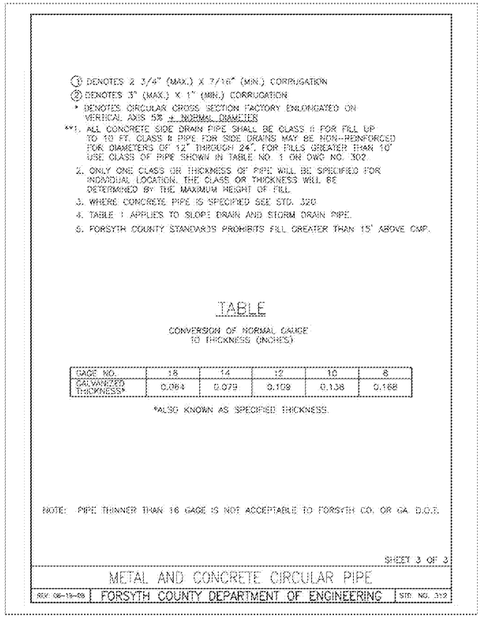

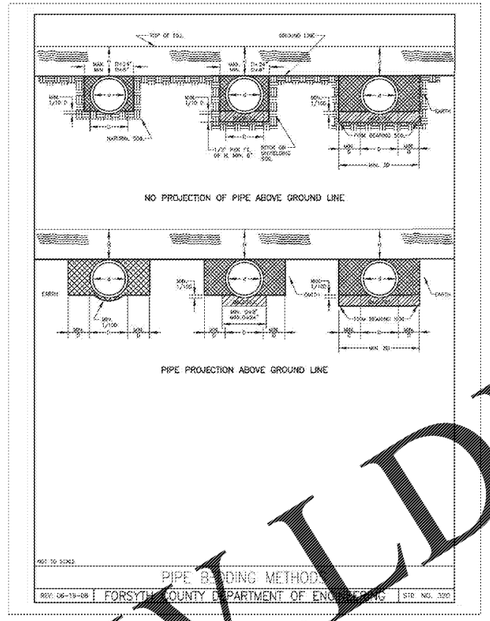

Order Plans @ WWW.LDILine.com

Disclaimer

THESE PLANS AND DRAWINGS ARE NOT TO BE CHANGED IN ANY FORM OR MANNER WHATSOEVER WITHOUT FIRST OBTAINING THE EXPRESS WRITTEN PERMISSION AND CONSENT OF RCEUS, LLC. ANY CHANGES MADE FROM THESE PLANS WITHOUT CONSENT OF RCEUS, LLC ARE UNAUTHORIZED, AND SHALL RELIEVE RCEUS, LLC OF RESPONSIBILITY FOR ALL CONSEQUENCES ARRIVING OUT OF SUCH CHANGE(S).

IF YOU DIG GEORGIA
CALL US FIRST!
UTILITIES PROTECTION CENTER
1-800-282-7411
(404) 325-5000
(METRO ATLANTA ONLY)

IT'S THE LAW

NOTE

NO.	DESCRIPTION	DATE

ISSUES & REVISIONS

SITE PLAN

BUILDING NAME

DRAWING TITLE

CONSTRUCTION DETAILS I

DRAWN BY: BSR	PROJECT NO: 201822
CHECKED BY: BSR	SCALE: NTS
APPROVED BY: BSR	DATE: 01/15/2019

DRAWING NO.
C13.03