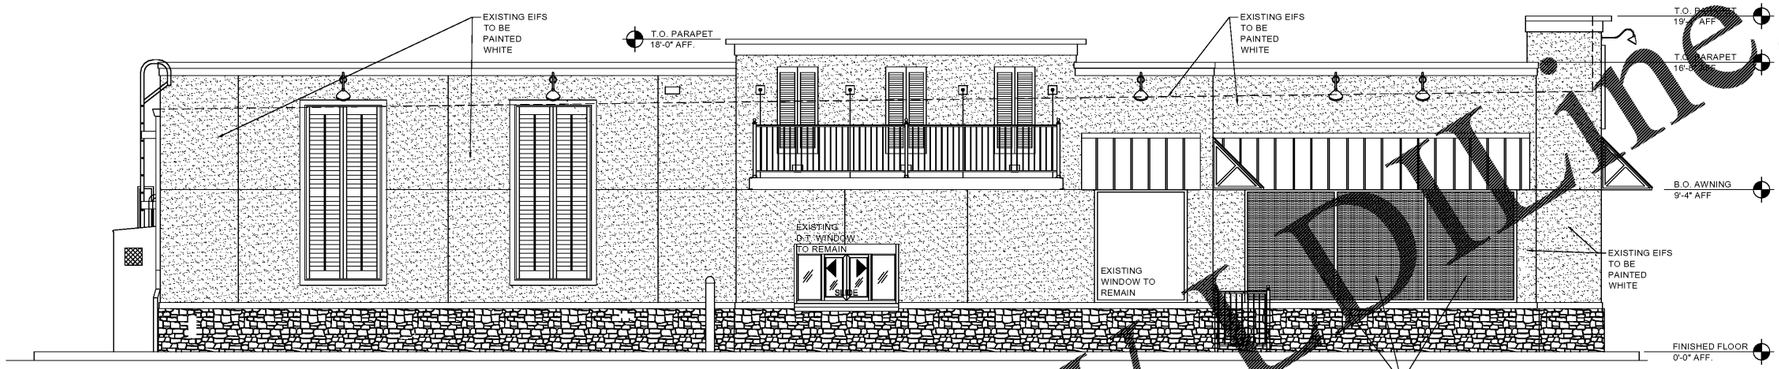

1/A6 LEFT SIDE ELEVATION
1/4"=1'-0"

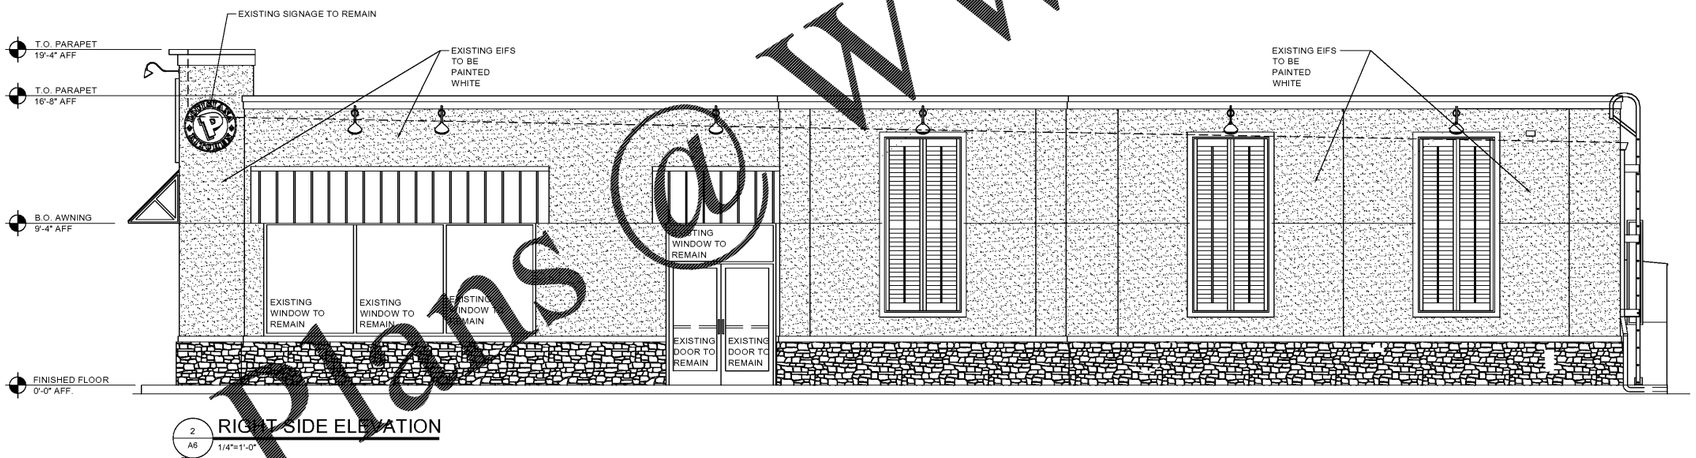

2/A6 RIGHT SIDE ELEVATION
1/4"=1'-0"

Order Plans @ WWW.LDLine.com

POPEYES
5707 BLUE LAGOON DRIVE
MIAMI, FLORIDA 33126

Architrave GROUP PC
157 Broad Street • Suite107
Red Bank, New Jersey 07701
Phone (732) 212.0007 Fax (732) 212.0008
JOSE C. SANTOS, RA NJ AI18745
NY 031042
PA RA005529
VA 0110-052
LA 9013

THESE DRAWINGS ARE THE PROPERTY OF ARCHITRAVE GROUP PC AND SHALL NOT BE USED OR REPRODUCED WITHOUT THE EXPRESS WRITTEN PERMISSION

POPEYES
1009 BARATARIA BLVD.
MARRERO, LOUISIANA
LOUISIANA KITCHEN LK-PLUS DESIGN STANDARDS
60 SEATS / DUAL-LINE PRODUCTION

LOUISIANA KITCHEN

POPEYES

REVISIONS:

LEFT & RIGHT
EXTERIOR ELEVATIONS

DATE: 12/19/18

A6

CHECKED: JS