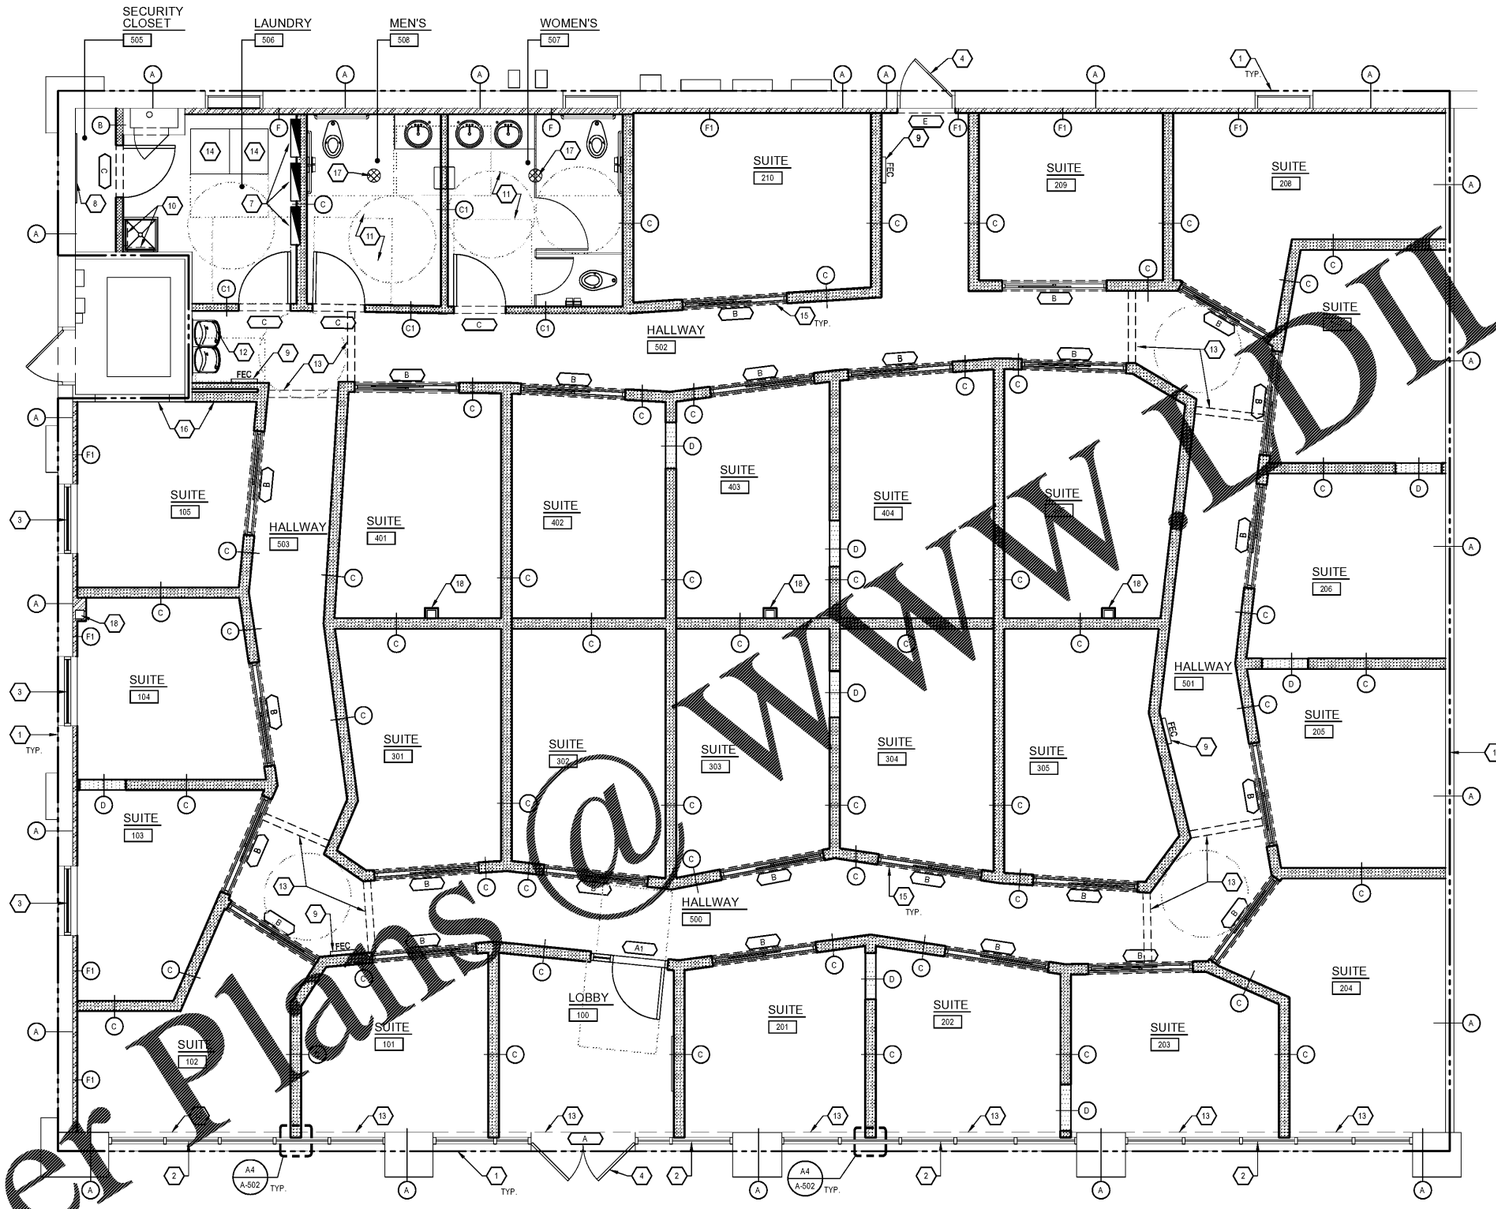

RE: A-101.01 FOR CONSTRUCTION PLAN GENERAL NOTES, KEYNOTES AND WALL CONSTRUCTION LEGEND.

NORTH

A1 Construction Plan
A-101 SCALE: 1/4" = 1'-0"

Order Plans @ WWW.LDILine.com

FRCH
DESIGN WORLDWIDE
351 Elm Street Suite 600
Cincinnati, OH 45202
513 241-3000
www.frch.com

MY SALON Suite®

ISSUE INFORMATION

REVISIONS

FRCH Nelco Architecture, Inc.

PROJECT INFORMATION

Marketplace Center
MSS #5158
1948 Old Fort Pkwy
Murfreesboro, TN 37129

PROJECT #:
035986.000

SHEET INFORMATION

Construction Plan

DRAWN BY:
KRP

REVIEWED BY:
SA / RR

SCALE:
As Noted

AUTHORIZED FOR:
Bid/Permit/LL

A-101

© 2017 This drawing, printed or otherwise, is the copyrighted property of Nelco Architecture, Inc. The drawing may not be used, reproduced or copied without the permission of Nelco Architecture, Inc.

USER: KPOHLGEERS PLOTTED: 1/9/2019 - 6:35 PM P:\035000\035986.000\05Arch-Int\Docs\MSS 5158 Murfreesboro TN CD\A-101 FloorPlan.dwg LAYOUT: A-101