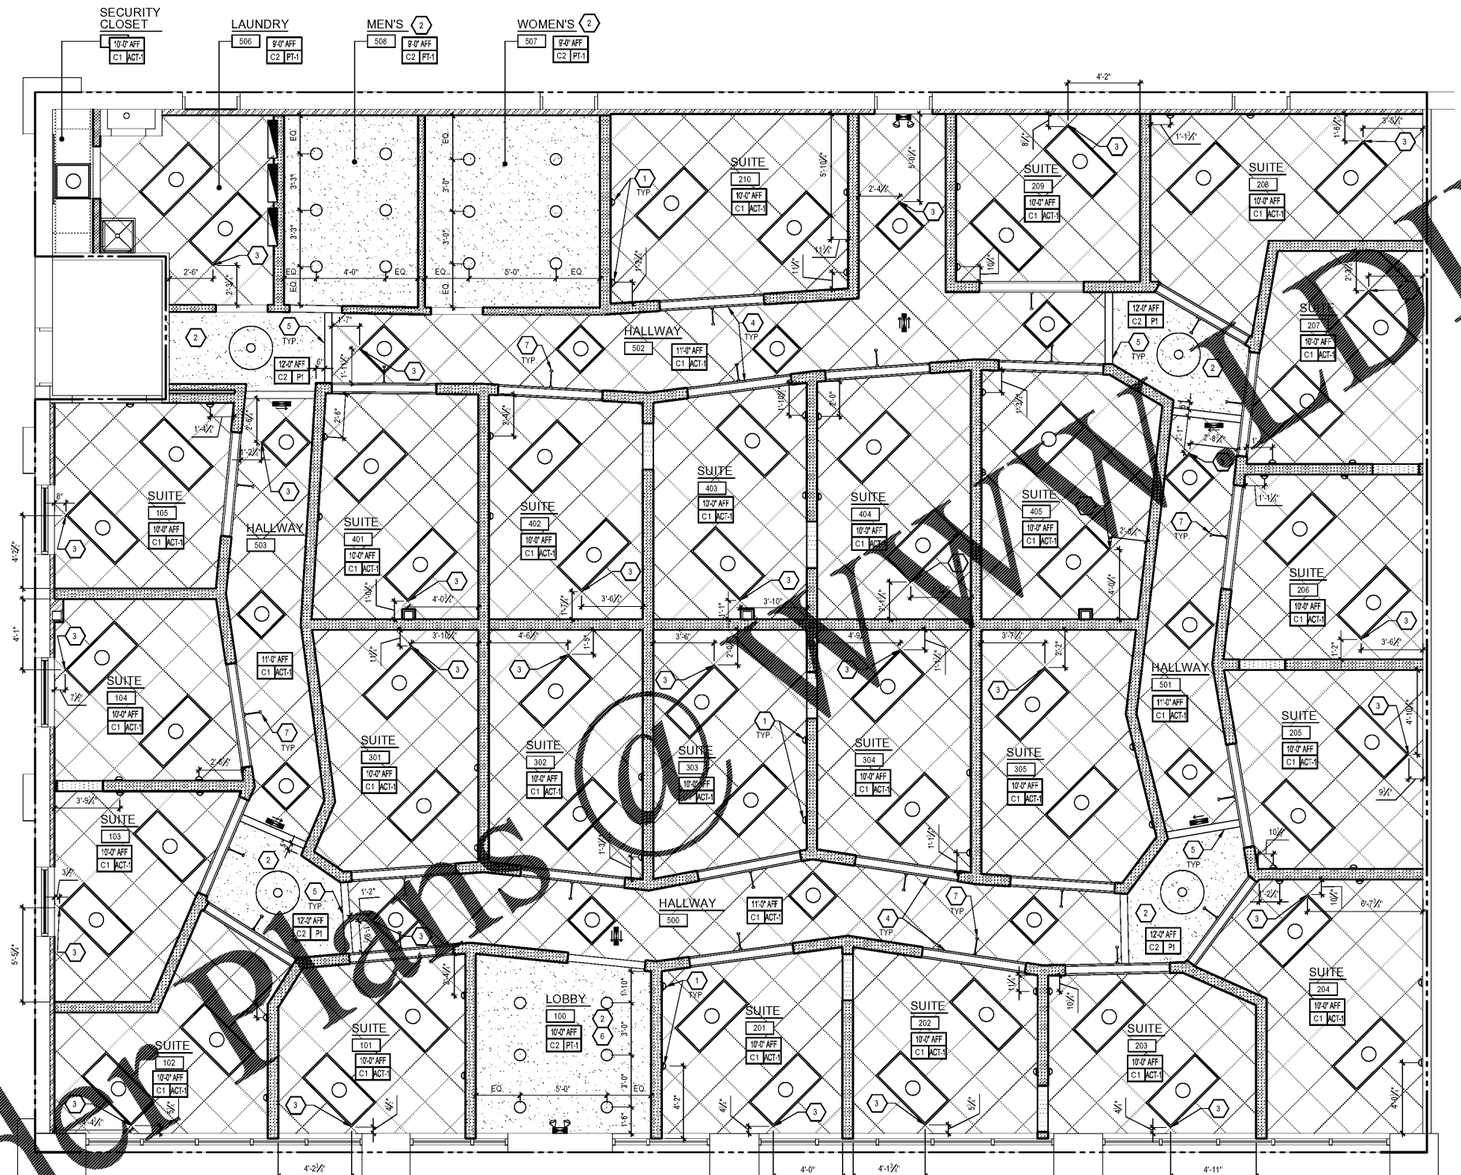

NORTH

A-141 Reflected Ceiling Plan

SCALE: 1/4" = 1'-0"

SYMBOLS LEGEND - REFER TO ELEC. DWG. FOR LIGHTING SPEC

SYMBOL	DESCRIPTION
	6" DOWNLIGHT
	PARA 2 X 2 LED LAY-IN FIXTURE
	PARA 2 X 4 LED LAY-IN FIXTURE
	PENDANT DRUM LIGHT - BOTTOM OF FIXTURE @ 9'-0" AFF
	PENDANT DRUM LIGHT - BOTTOM OF FIXTURE @ 9'-0" AFF
	WALL MTD SCONCE - SEE SUITE ELEVATIONS FOR MTG HEIGHT
	DROP EMERGENCY LIGHT
	EXIT LIGHT w/ BATTERY PACK
	COMBINATION EXIT / EMERGENCY LIGHT w/ BATTERY PACK
	EXHAUST FANT
	RETURN AIR GRILLE
	SUPPLY AIR DIFFUSER
	SALON ROOM BLADE SIGN

CEILING TYPE KEY

TYPE	CEILING	MATERIAL
C1		24" x 24" ACCOUSTICAL LAY-IN CEILING
C2		PAINTED GYPSUM BOARD

REFER TO FINISH SCHEDULE FOR ADDITIONAL INFORMATION

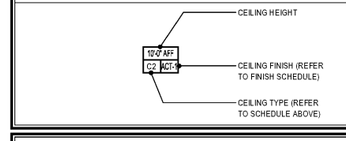

GENERAL NOTES

1. ALL CEILING HEIGHTS ARE FROM TOP OF FINISH FLOOR TO UNDERSIDE OF FINISH CEILING OR LIGHT FIXTURE - TYP. U.N.O.
2. THE G.C. SHALL SET ALL CEILING AND SOFFITS USING A LASER LEVEL TO ACHIEVE A CEILING THAT IS PLUMB, LEVEL AND SQUARE TO ALL WALLS AND SOFFITS
3. LATERAL BRACING FOR SUSPENDED CEILING MUST BE PROVIDED BY CEILING CONTRACTOR. ADDITIONAL HANGER AND SAFETY WIRES FOR LIGHT FIXTURES, DUCTWORK, SPEAKERS, ETC. TO BE THE RESPONSIBILITY OF THE CEILING CONTRACTOR
4. THE G.C. TO VERIFY W/ LL METHOD OF ATTACHMENT FOR ALL ITEMS ANCHORED TO, OR SUSPENDED FROM EXISTING STRUCTURE
5. ARCH. DRAWINGS DETERMINE THE LOCATION OF LUMINAIRES & SUPERSEDE ALL OTHERS, TYP. U.N.O. - REFER TO ELECT. DRAWINGS FOR EXACT FIXTURE TYPE & QUANTITIES PROVIDED
6. REFER TO MECHANICAL DRAWINGS FOR EXPOSED LOCATIONS OF DIFFUSERS & SUSPENDED MECHANICAL DUCTWORK DISTRIBUTION SYSTEM
7. PROVIDE ADEQUATE CLEARANCES FOR FIXTURES, DUCTS, CEILINGS AND RELATED PERTINENT ITEMS NECESSARY TO MAINTAIN SPECIFIC HEIGHTS ABOVE FINISH FLOOR
8. THE G.C. TO PROVIDE NECESSARY BLOCKING AND BRACING FOR FIXTURE INSTALLATION AND ALL ELECTRICAL COMPONENTS TO COMPLETE THE FINAL INSTALLATION OF ALL FIXTURES - COORDINATE WITH FIXTURE SUPPLIER.
9. COORDINATE ANY NEW ROOF PENETRATIONS WITH LANDLORD AND LANDLORD'S ROOF CONTRACTOR.
10. DIMENSIONS ARE FROM FACE OF GYP. BD. TYP. U.N.O.
11. COORDINATE ADDITIONAL CEILING ACCESS DOORS W/ PROJECT MANAGER AND AS REQUESTED BY LANDLORD TO MAINTAIN ACCESS TO LANDLORD EQUIPMENT.
12. ELECTRICIAN TO AIM ALL TRACK HEADS. COORDINATE WITH MY SALON SUITES PROJECT MANAGER FOR DIRECTION AND ORIENTATION.
13. ATTACH ALL LIGHT FIXTURES TO BUILDING STRUCTURE OR CEILING GRID. DO NOT ATTACH LIGHT FIXTURES TO CEILING TILES.

KEY NOTES

1. WALL MOUNTED SCONCE LIGHTING TO BE CENTERED ON MILLWORK, TYP. FINAL LOCATION TO BE DETERMINED BY MILLWORK. REFER TO INTERIOR ELEVATIONS FOR MOUNTING HEIGHT DIMENSIONS.
2. 5/8" TYPE 'X' GWB CEILING, PAINTED PT-1.
3. START POINT OF CEILING GRID. CEILING GRID TO BE SET AT 45° ANGLE IN REFERENCE TO FRONT DOOR, TYP.
4. DOOR HEADER, TYP. SEE DETAIL ON A-601 FOR MORE INFO.
5. 5/8" TYPE 'X' GWB BULKHEAD. SEE DETAIL ON A-502 FOR MORE INFO.
6. GC TO INSTALL BOX FOR OVERHEAD DOOR SENSOR AT LOBBY. COORDINATE FINAL LOCATION IN FIELD.
7. SALON ROOM BLADE SIGN, CENTERED ABOVE DOOR @ 7'-2" AFF, TYP.

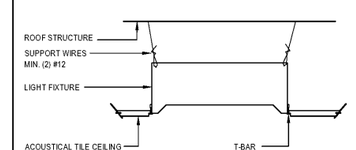

A13 Light Fixture Support

SCALE: 1/2" = 1'-0"

FRCH DESIGN WORLDWIDE
3rd Street Suite 600
Cincinnati, OH 45202
513 241 0000
www.frch.com

MY SALON Suites

ISSUE INFORMATION

REVISIONS

FRCH Nelco Architecture, Inc.

PROJECT INFORMATION

Marketplace Center
MSS #5158

1948 Old Fort Pkwy
Murfreesboro, TN 37129

PROJECT #:
035986.000

SHEET INFORMATION

Reflected Ceiling Plan Notes and Details

DRAWN BY: KRP
REVIEWED BY: SA / RR
SCALE: As Noted
AUTHORIZED FOR: Bid/Permit/LL

A-141

© This drawing, printed or otherwise, is the copyrighted property of Nelco Architecture, Inc. This drawing may not be used, reproduced or copied without the permission of Nelco Architecture, Inc.

Order Plans Online.com
VIEW
Order Plans Online.com

USER: KPOHLGEERS PLOTTED: 1/6/2019 6:36 PM P:\035000\035986.000\Sheets\Arch\ms\MSS 5158 Murfreesboro TN C\Dist\A-141 RCP.dwg LAYOUT: A-141