ELECTRIC EQUIPMENT SUPPLY SCHEDULE

EQUIPMENT MARK	SUPPLY FROM	CKT	LOAD (kVA)	VOLTS	POLE	WATT	FLA (A)	MCA (A)	RQD OCP (A)	BREAKER RATING (A)
EF-1	B	40	0.03	120 V	1	30				20
EF-2	B	44	0.03	120 V	1	30				20
EF-3	B	44	0.03	120 V	1	30				20
EF-4	B	40	0.03	277 V	1	30				20
EF-5	B	42	0.44	120 V	1		3.7			20
EF-6	B	46	0.31	277 V	1		2.6			20
EF-7	B	46	0.31	120 V	1		2.6			20
PT-1	B	61	0.24	120 V	1		2		20	20
PT-2	B	61	0.24	120 V	1		2		20	20
RTU-1	B	53,55,57	7.20	208 V	3			20	25	25
RTU-2	B	32,34,36	4.58	208 V	3			22	30	30
RTU-3	B	47,49,51	13.68	208 V	3			38	50	50
RTU-4	A	62,64,66	10.44	208 V	3			29	40	40
RTU-5	B	48,50,52	10.44	208 V	3			29	40	40
RTU-6	B	41,43,45	13.68	208 V	3			38	50	50
WH1	B	27	0.96	120 V	1		8		15	15
WH2	B	25	0.96	120 V	1		8		15	15

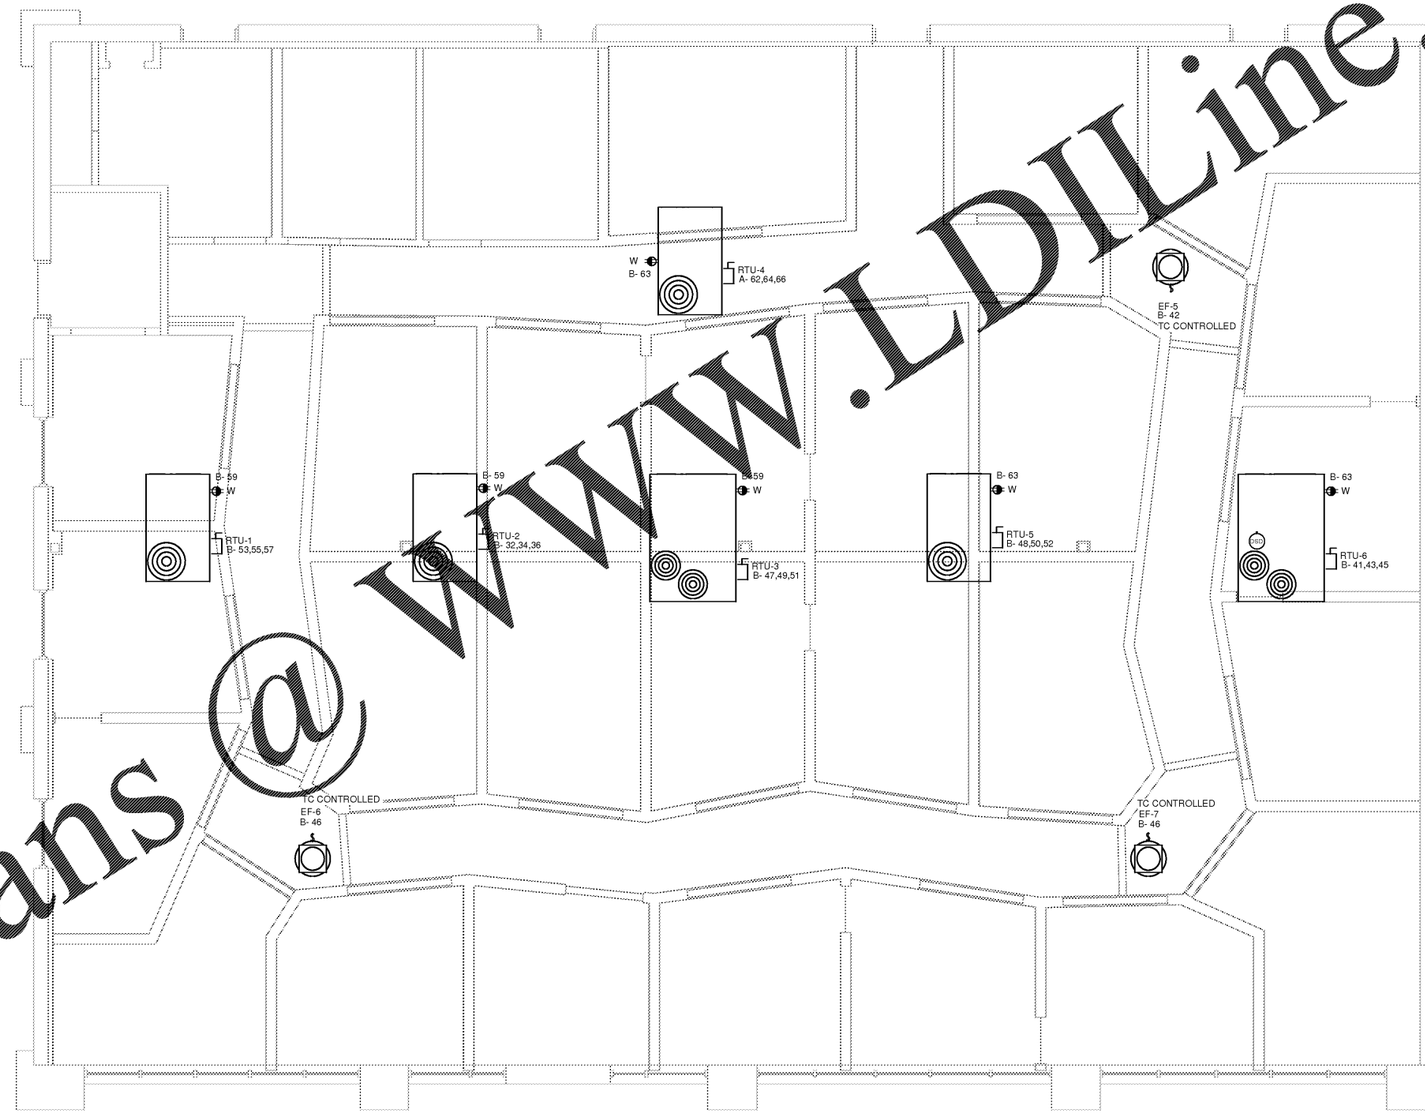

1 ELECTRIC ROOF POWER PLAN
1/4" = 1'-0"

KLH ENGINEERS
MECHANICAL ELECTRICAL ENGINEERS
WWW.KLHENGRS.COM
ALEXANDRIA PIKE, SUITE
THOMAS, KENTUCKY 41075
800-35
859-44 050
-8058 FAX

MY SALON Suite

ISSUE INFORMATION
1.10.2019
REVISIONS

FRCH / ARCHITECTURE, INC., P.C.

PROJECT INFORMATION
Marketplace Center
MSS #5158
1948 Old Fort Pkwy
Murfreesboro, TN 37129
PROJECT #:
20994

SHEET INFORMATION
ELECTRIC ROOF POWER PLAN

DRAWN BY: DMT
REVIEWED BY: LGF
SCALE: As Noted
AUTHORIZED FOR: Bid/Permit/LL

E-3.0

© 2017 This drawing, printed or otherwise, is the copyrighted property of FRCH Design Worldwide and FRCH Architecture, Inc., P.C. The drawing may not be used, reproduced or copied without the permission of FRCH Design Worldwide or FRCH Architecture, Inc., P.C.

Order Plans @ WWW.LDILine.com