KEYED NOTES

M02 PROVIDE AND BALANCE INLINE EXHAUST FAN AS SCHEDULED. EXTEND EXHAUST DUCTWORK THROUGH ROOF AND TERMINATE WITH VENT CAP. COORDINATE CAP COLOR WITH ARCHITECT. MAINTAIN A MINIMUM OF 10'-0" FROM ANY BUILDING INTAKE.

M05 PROVIDE CEILING MOUNTED EXHAUST FAN AS SCHEDULED. BALANCE TO THE SCHEDULED AIRFLOW. EXTEND EXHAUST DUCTWORK THROUGH ROOF AND TERMINATE WITH VENT CAP. MAINTAIN A MINIMUM OF 10'-0" FROM ANY BUILDING INTAKE. LANDLORD APPROVED ROOFING CONTRACTOR TO PERFORM ALL ROOF WORK AT THE GENERAL CONTRACTOR'S EXPENSE.

M06 PROVIDE AND BALANCE ROOF MOUNTED EXHAUST FAN AND PRE-FABRICATED ROOF CURB AS SCHEDULED. BALANCE TO THE SCHEDULED AIRFLOW. MAINTAIN A MINIMUM OF 10'-0" FROM ANY BUILDING INTAKE. LANDLORD APPROVED ROOFING CONTRACTOR TO PERFORM ALL ROOF WORK AT THE GENERAL CONTRACTOR'S EXPENSE.

M07 PROVIDE RIGID DRYER VENT FROM DRYER THROUGH WALL WITH CAP. MAINTAIN 10FT MINIMUM FROM ALL HVAC INTAKES. FIELD VERIFY LOCATIONS OF EXISTING NEIGHBORS INTAKE AIR EQUIPMENT FROM OTHER TENANTS IN ORDER TO MAINTAIN MINIMUM CLEARANCES. FOLLOW DRYER MANUFACTURER'S VENTING INSTRUCTIONS. COORDINATE CAP PAINT COLOR WITH ARCHITECT.

M08 PROVIDE EXHAUST FAN FOR IT ROOM WITH REVERSE ACTING THERMOSTAT. BALANCE TO THE SCHEDULED AIRFLOW. PROVIDE GREENHECK ESD-202 EXHAUST LOUVER AT WALL AS SHOWN.

M09 UNDERCUT DOOR 1" FOR MAKEUP AIRFLOW.

M10 IF NOT EXISTING, PROVIDE DOOR GRILLE FOR SECURITY CLOSET MAKE UP AIR. TITUS CT-750 12"X24" OR EQUAL.

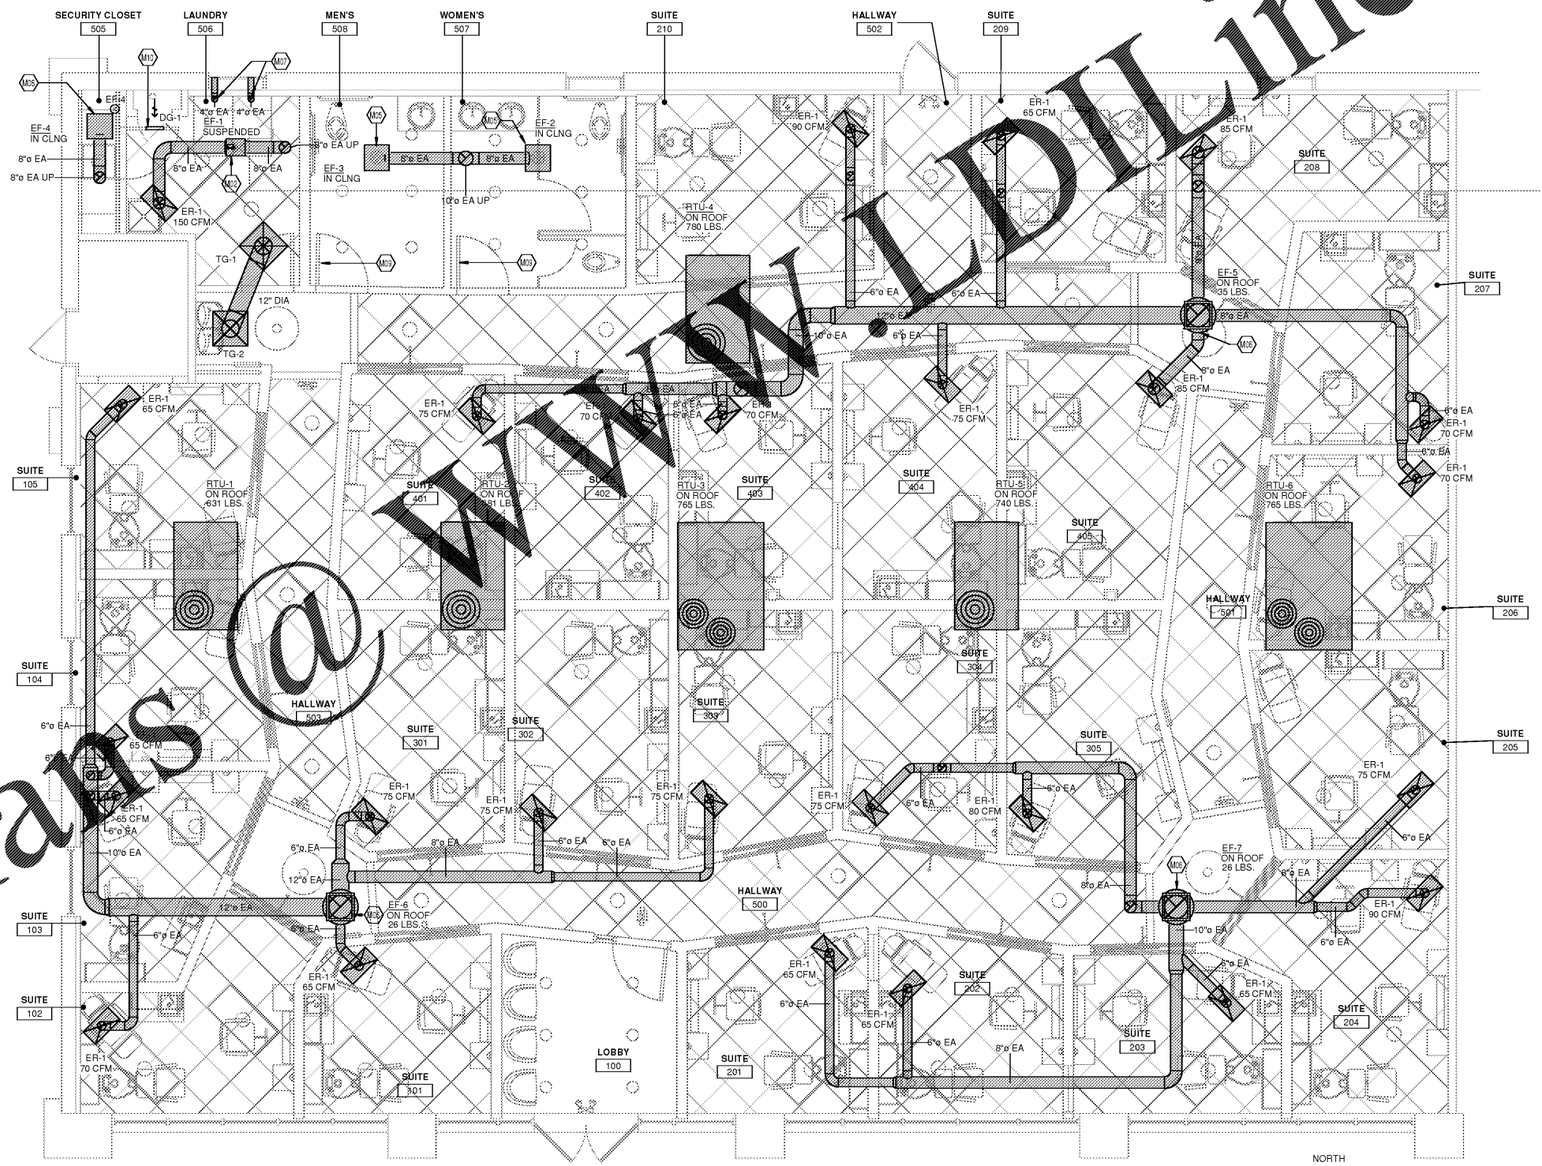

1 MECHANICAL EXHAUST PLAN
1/4" = 1'-0"

Order Plans @ WWW.BLDLine.com

KLH ENGINEERS
MECHANICAL ELECTRICAL ENGINEERS
WWW.KLHENGRS.COM
ALEXANDRIA PIKE, SUITE
11 FORT THOMAS, KENTUCKY 41075
800-35
859-44 8050
859-572-8058 FAX

MY SALON Suite

ISSUE INFORMATION
1.10.2019
REVISIONS

FRCH / ARCHITECTURE, INC., P.C.

PROJECT INFORMATION
Marketplace Center
MSS #5158
1948 Old Fort Pkwy
Murfreesboro, TN 37129
PROJECT #:
20994

SHEET INFORMATION
MECHANICAL EXHAUST PLAN
DRAWN BY: DMT
REVIEWED BY: MCD
SCALE: As Noted
AUTHORIZED FOR: Bid/Permit/LL

M-1.1

© 2017 "The drawings, printed or still electronic, is the copyrighted property of FRCH Design Worldwide and FRCH Architecture, Inc., P.C. The drawing may not be used, reproduced or copied without the permission of FRCH Design Worldwide or FRCH Architecture, Inc., P.C.