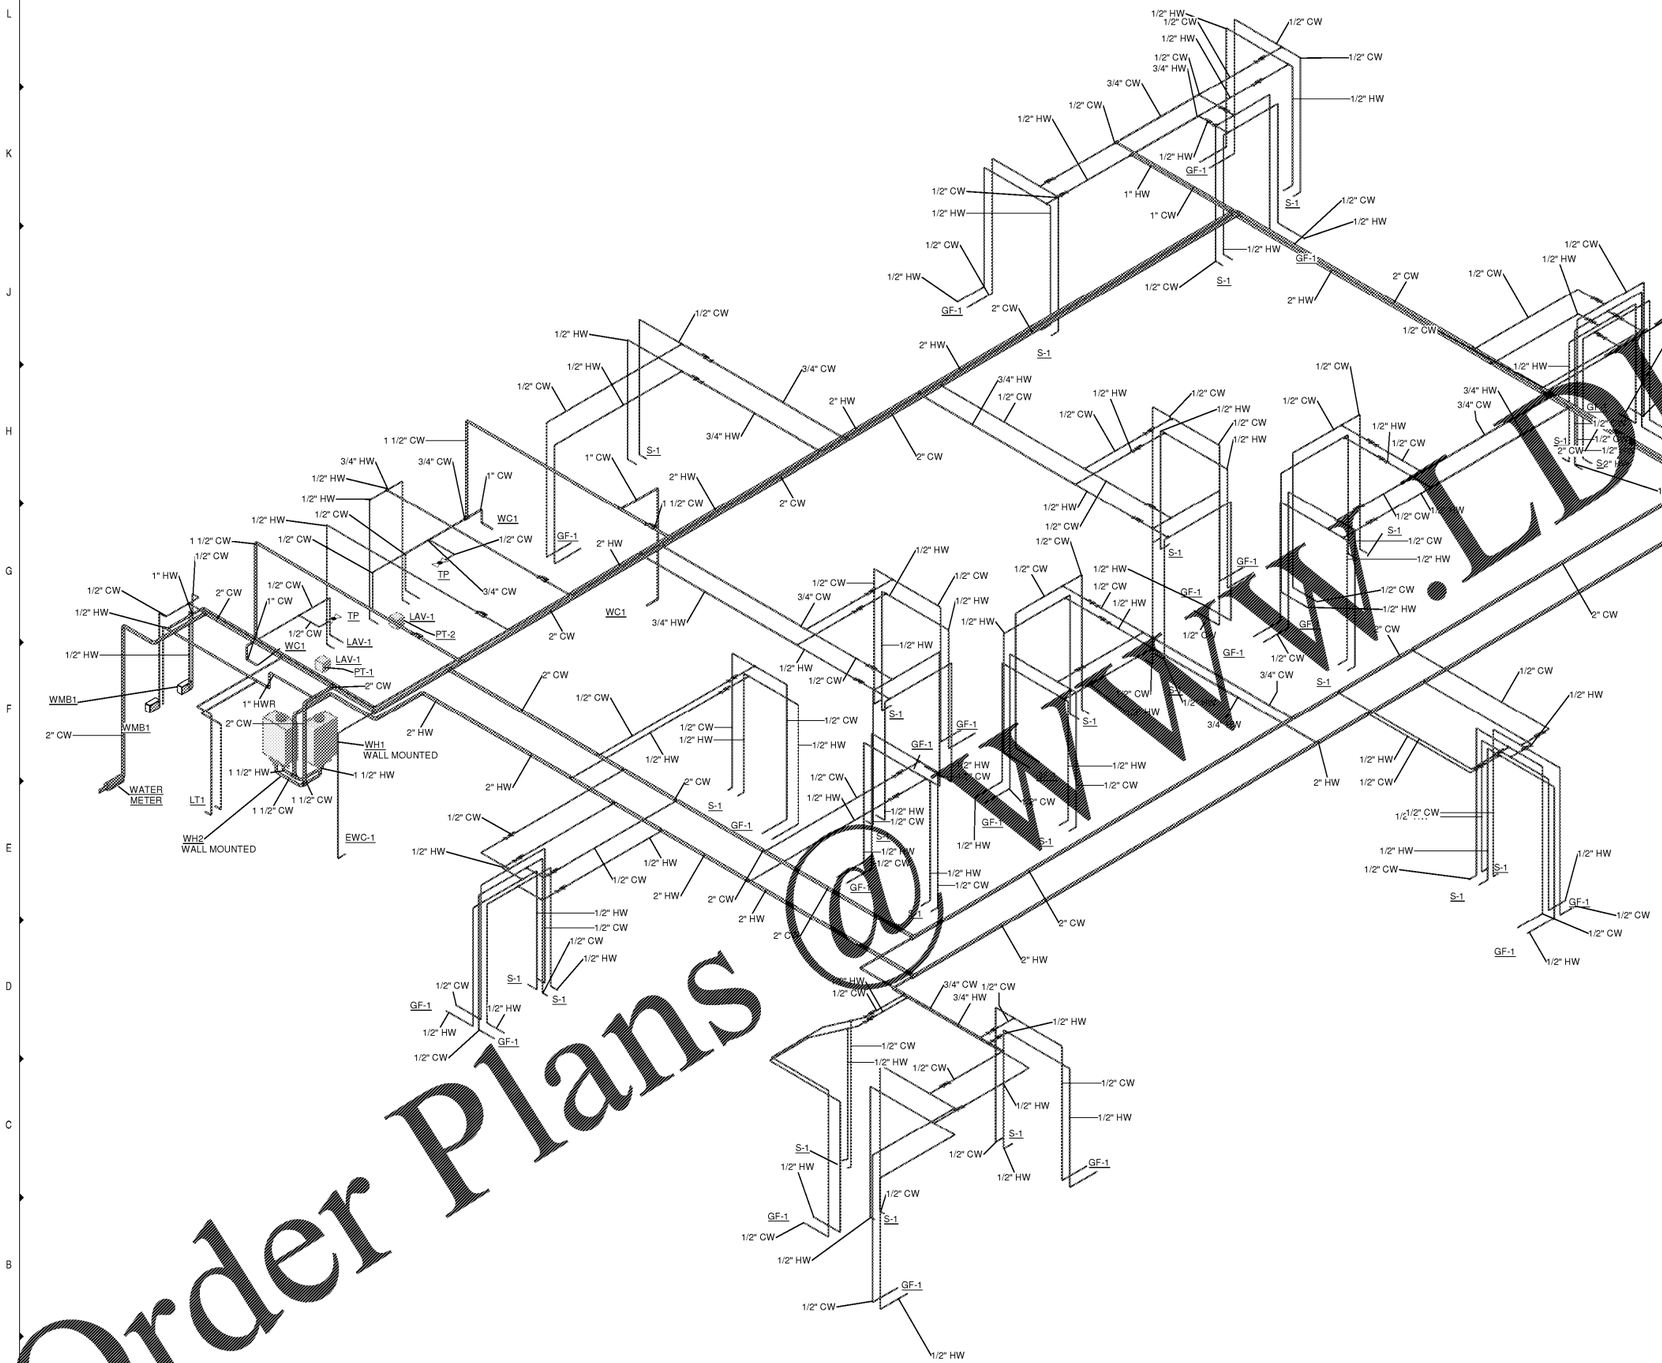

1 PLUMBING WATER ISOMETRIC

Order Plans @ WWW.LDLine.com

KLH ENGINEERS
MECHANICAL ELECTRICAL ENGINEERS
WWW.KLHENGRS.COM
ALEXANDRIA PIKE, SUITE
11 FT THOMAS, KENTUCKY 41075
800-35
859-44 8050
-8058 FAX

MY SALON Suite

ISSUE INFORMATION

1.10.2019

REVISIONS

△

FRCH / ARCHITECTURE, INC., P.C.

PROJECT INFORMATION

Marketplace Center

MSS #5158

1948 Old Fort Pkwy
Murfreesboro, TN 37129

PROJECT #:
20994

SHEET INFORMATION

PLUMBING WATER ISOMETRIC

DRAWN BY:
DMT

REVIEWED BY:
MCD

SCALE:
As Noted

AUTHORIZED FOR:
Bid/Permit/LL

P-1.1

©2017 This drawing, printed or otherwise, is the copyrighted property of FRCH Design Worldwide and FRCH Architecture, Inc., P.C. The drawing may not be used, reproduced or copied without the permission of FRCH Design Worldwide or FRCH Architecture, Inc., P.C.