GENERAL DEMOLITION NOTE

REMOVE ALL EXISTING FLOOR CLEANOUTS AND REPLACE WITH WALL CLEANOUTS.

KEYED NOTES

P04	CONNECT NEW 4" SANITARY SEWER PIPING TO EXISTING MAIN SEWER PIPING. CONTRACTOR TO VERIFY EXACT LOCATION, SIZE, AND INVERT ELEVATION OF THE EXISTING SANITARY SEWER PRIOR TO CONSTRUCTION. ADJUST THE NEW SANITARY SEWER AS REQUIRED TO ALLOW FOR CONNECTION TO THE EXISTING SANITARY SEWER SYSTEM. MAINTAIN CODE MINIMUM PIPE SLOPES.
P06	ZURN MODEL Z1185-7 LINT INTERCEPTOR RECESSED BELOW FLOOR.
P07	NEW 4"VTR. MAINTAIN 10' MINIMUM FROM ALL BUILDING INTAKES.

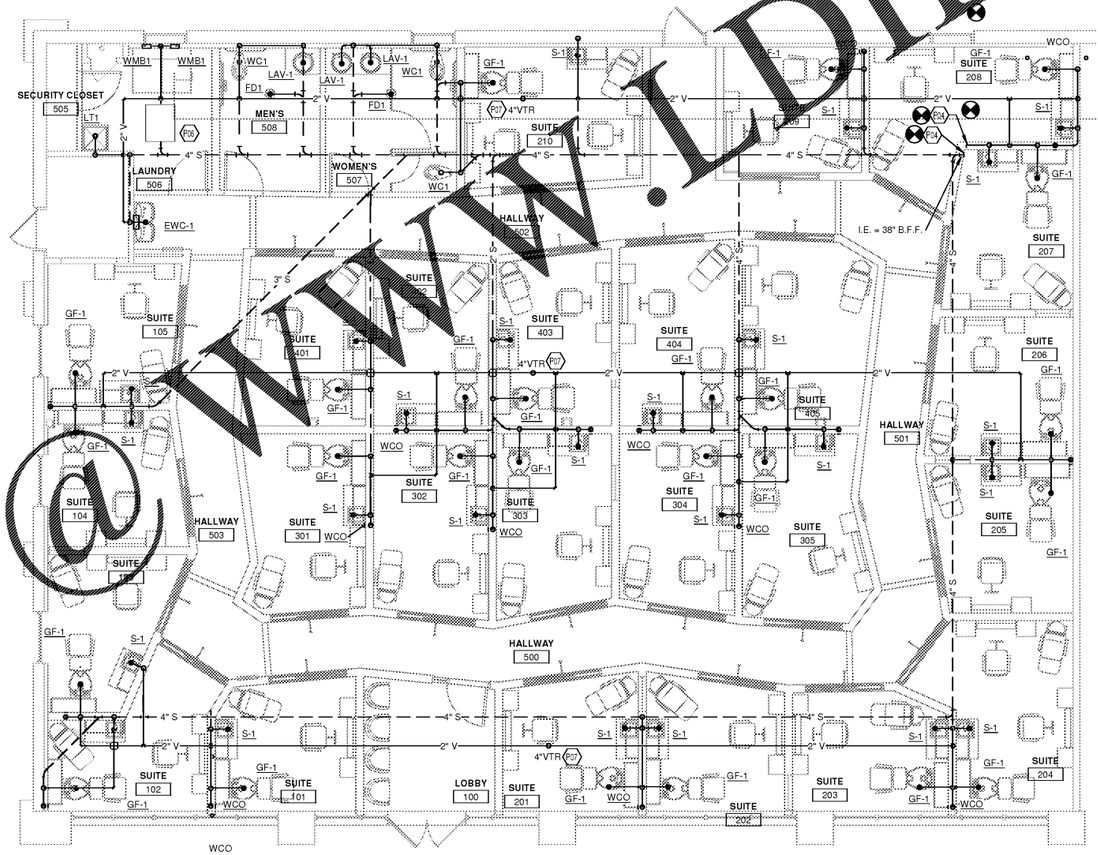

1 PLUMBING PLAN - SANITARY AND VENT
3/16" = 1'-0"

Order Plans @ WWW.LDLine.com

KLH ENGINEERS
MECHANICAL ELECTRICAL ENGINEERS
WWW.KLHENGRS.COM
ALEXANDRIA PIKE, SUITE
11 FT. THOMAS, KENTUCKY 41075
800-35
859-44 8050
8058 FAX

MY SALON Suite

ISSUE INFORMATION
1.10.2019

REVISIONS

FRCH / ARCHITECTURE, INC., P.C.

PROJECT INFORMATION

Marketplace Center
MSS #5158
1948 Old Fort Pkwy
Murfreesboro, TN 37129

PROJECT #:
20994

SHEET INFORMATION

PLUMBING
SANITARY PLAN

DRAWN BY:
DMT

REVIEWED BY:
MCD

SCALE:
As Noted

AUTHORIZED FOR:
Bid/Permit/LL

P-3.0

©2017 This drawing, plotted or all-the-wides, is the copyrighted property of FRCH Design Worldwide and FRCH Architecture, Inc., P.C. The drawing may not be used, reproduced or copied without the permission of FRCH Design Worldwide or FRCH Architecture, Inc., P.C.