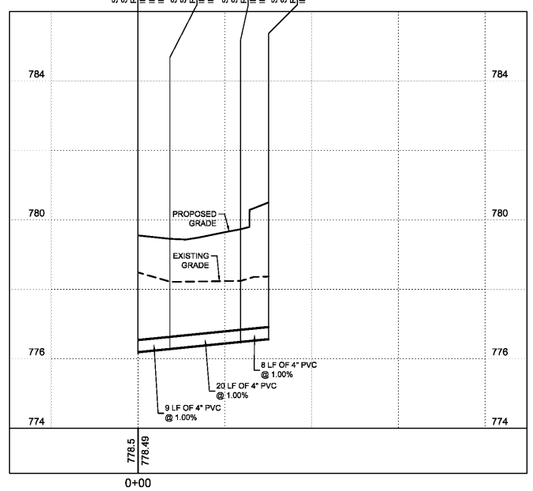

SANITARY S3-S3.3

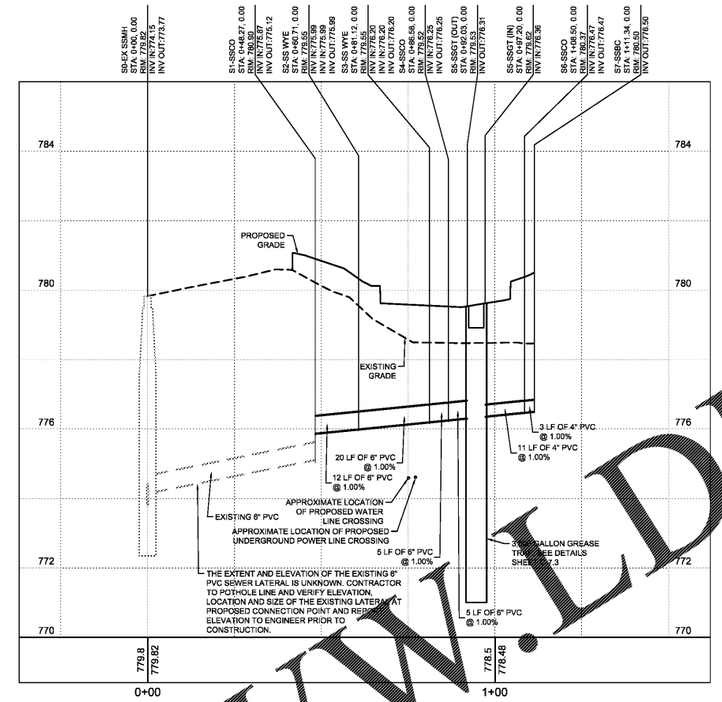

SANITARY-GREASE

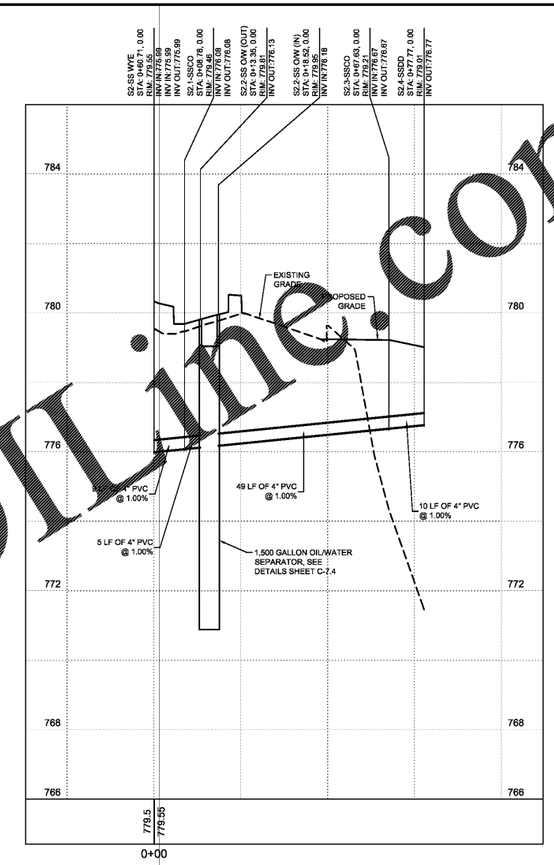

SANITARY-DUMPSTER DRAIN

SANITARY STRUCTURE TYPES:

SSBC: SANITARY SEWER BUILDING CONNECTION
SSCO: SANITARY SEWER CLEANOUT, SEE DETAIL SHEET C-7.1
SSMH: SANITARY SEWER MANHOLE
SSGT: SANITARY SEWER GREASE TRAP, SEE DETAIL SHEET C-7.3
SS O/W: SANITARY SEWER OIL/WATER SEPARATOR, SEE DETAIL SHEET C-7.4 (DETAIL S33)
SSDD: SANITARY SEWER DUMPSTER DRAIN, SEE DETAIL SHEET C-7.4
SS WYE: SANITARY SEWER WYE CONNECTION

VERTICAL SCALE: IN FEET
0 1 2 4
SCALE: 1"=2'

PREPARED BY / OFFICE OF:
LECRAW ENGINEERING
© 2018 LeCraw Engineering, Inc.
3470 CORPORATE WAY
SUITE A
DULUTH, GA 30096
PHONE: 770.441.0220
FAX: 770.441.0298
WWW.LECRAWENGINEERING.COM
PEF005768

REV. #	COMMENTS	DATE	DRAWN BY	CHECKED BY
A		08/08/18	FDE	TKS

PROJECT
BOJANGLES' - STOCKBRIDGE
HUDSON BRIDGE ROAD & WILLIS DRIVE
LAND LOT 21, DISTRICT 6, PARCEL 032-01012001
HENRY COUNTY, GA

SEAL:

GEORGIA REGISTERED No. PE036681 PROFESSIONAL ENGINEER TIMOTHY KYLE SHARPE

DESIGN TEAM:

DRAWN BY:	FDE
DESIGNED BY:	FDE
REVIEWED BY:	TKS

GEORGIA811 www.Georgia811.com
Know what's below. Call before you dig.

SCALE & NORTH ARROW:

NORTH ARROW
0' 10' 20' 40'
SCALE: 1"=20'

JOB #:	237002
DATE:	JULY 30, 2018

PROFILES - 2

C-6.1

Order Plans @ www.LDILine.com

Drawing name: L:\237002 - Multiple Properties, LLC - Bojangles' - Stockbridge_CAD\ADD\CONSTR\237002 -09- PROFILES.dwg PROFILES - 2 Sep 28, 2018 9:17am by frank.eubanks

This document, together with the concepts and designs presented herein, as an instrument of service, is intended only for the specific purpose and client for which it was prepared. Reuse of and improper reliance on this document without written authorization and adaptation by LeCraw Engineering, Inc. shall be without liability to LeCraw Engineering, Inc. Copyright LeCraw Engineering, Inc., 2018