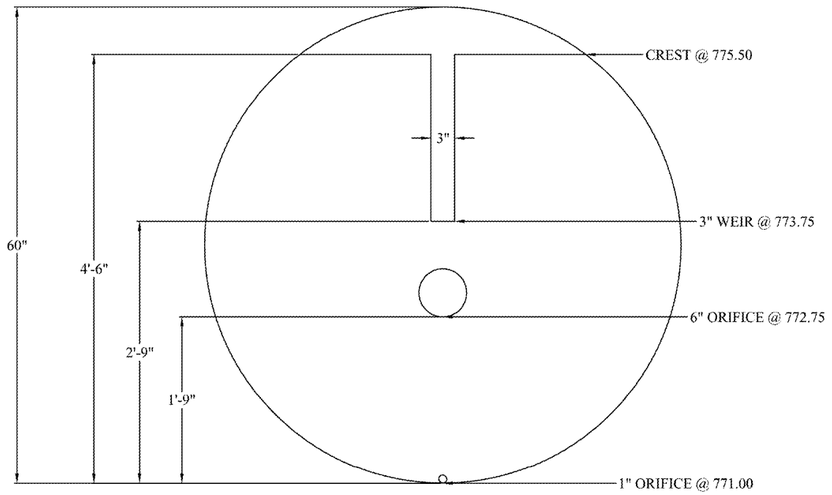

WEIR DETAIL

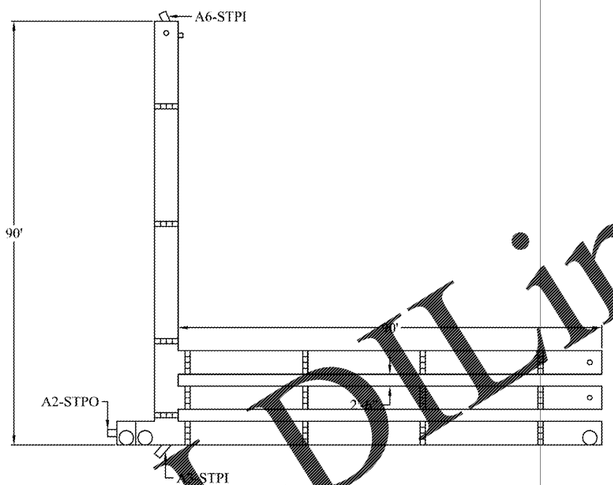

SYSTEM LAYOUT
60", 16 GA, 5X1, AT2

*UNLABELED PIECES ARE 2' LENGTHS.
*PIPE TO BE ALUMINIZED STEEL TYPE 2 PER AASHTO M 274.
*SYSTEM TO BE INSTALLED PER AASHTO SECTION 26.

REV	DATE	DESCRIPTION
-	-	-
-	-	-
-	-	-
-	-	-
-	-	-

SOUTHEAST CULVERT, INC.

CUSTOMER:
PROJECT:
LOCATION:
MATERIAL:
QUANTITY:
DWG:
SCALE: N/A
SHT | SHTS | A

REV	DATE	DESCRIPTION
-	-	-
-	-	-
-	-	-
-	-	-
-	-	-

SOUTHEAST CULVERT, INC.

CUSTOMER:
PROJECT: BOJANGLES
LOCATION: STOCKBRIDGE, GA
MATERIAL: AT2
QUANTITY: -
DWG: BOJANGLES - STOCKBRIDGE
SCALE: N/A
SHT | SHTS | A

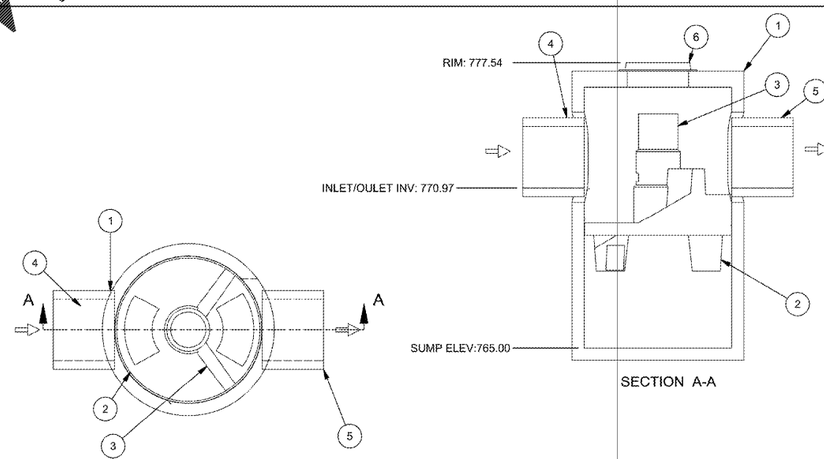

SECTION A-A

Notes

1. MANHOLE WALL AND SLAB THICKNESSES ARE NOT TO SCALE.
2. CONTACT HYDRO INTERNATIONAL FOR A BOTTOM OF STRUCTURE ELEVATION PRIOR TO SETTING FIRST DEFENSE MANHOLE.
3. CONTRACTOR TO CONFIRM RIM, PIPE INVERTS, PIPE DIA. AND PIPE ORIENTATION PRIOR TO RELEASE OF UNIT TO FABRICATION.

Parts List		
ITEM	SIZE (in)	DESCRIPTION
1	72	I.D. PRECAST MANHOLE
2		LEDGER SUPPORT
3		SEPARATION MODULE
4	18"	INLET PIPE (HDPE)
5	18"	OUTLET PIPE (HDPE)
6	30"	RING/COVER BY HYDRO-INTERNATIONAL

REV	BY	DATE	DESCRIPTION
	RC	1/15/15	FIRST ISSUE

REVISION HISTORY

Date	Scale
8-29-18	1/4" = 1'0"
Drawn: MHM	Checked:
Approved:	

Title

6-FT DIAMETER
FIRST DEFENSE HC

A1-STWQ

BOJANGLES
STOCKBRIDGE, GA

Hydro International

Stormwater Solutions
94 Hutchins Drive
Portland, Maine 04102
Tel: (207) 756-6200
Fax: (207) 756-6212
stormwaterinquiry@hydro-int.com

©2008 Hydro International

Any warranty made by Hydro International only applies to those items supplied by it. Hydro International does not accept and expressly disclaims any responsibility or liability for any structure, plant or equipment for the performance thereof) designed, built, manufactured or supplied by any third-party. Hydro International has a policy of continuous product development and reserves the right to amend the specifications at any of its products or equipment at any time. Hydro International expressly disclaims any liability for the performance of its equipment (or any part thereof) used or made subject to conditions outside of the conditions set forth in Hydro International's design specifications. Hydro International owns the copyright in and to this drawing, which is supplied in confidence, and all intended recipients of the drawing, by their use thereof, agree to hold the drawing in confidence and not to use it for any purpose other than for which it was supplied and not reproduce, in whole or in part, the drawing or any of the equipment or structures depicted therein, without prior written permission of Hydro International.

CAD Ref: F6HC-MAX
Project No. xx-xxxx
Drawing No. F6HCS1 Rev.

PREPARED BY OFFICE OF
LECRAW ENGINEERING

© 2018 LECRAW ENGINEERING, INC.
3475 CORPORATE WAY
SUITE A
DULUTH, GA 30096
PHONE - 678.546.6300
FAX - 770.441.0258
WWW.LECRAWENGINEERING.COM
PEF005768

REV #	COUNTY COMMENTS	DATE	DRAWN BY	CHECKED BY
A		08/09/18	FDE	TKS

PROJECT
BOJANGLES' - STOCKBRIDGE
HUDSON BRIDGE ROAD & WILLIS DRIVE
LAND LOT 21, DISTRICT 6, PARCEL 032-01012001
HENRY COUNTY, GA

SEAL:

GEORGIA REGISTERED No. PE036681 PROFESSIONAL ENGINEER TIMOTHY KYLE SHARPE

DESIGN TEAM:

DRAWN BY:	FDE
DESIGNED BY:	FDE
REVIEWED BY:	TKS

GEORGIA811 www.Georgia811.com Know what's below. Call before you dig.

DETAILS ARE NOT DRAWN TO SCALE

JOB #: 237002
DATE: JULY 30, 2018

CONSTRUCTION DETAILS - 7

C-7.6

Order Plans @ WWW.LDLine.com

Drawing name: I:\237002 - Multiple Properties, LLC - Bojangles' - Stockbridge_GA\CAD\DICONSTR\237002 - 10 - DETAILS.dwg DETAILS - 7 Sep 28, 2018 9:18am by frankrobanks

This document, together with the concepts and designs presented herein, as an instrument of service, is intended only for the specific purpose and client for which it was prepared. Reuse of and improper reliance on this document without written authorization and adaptation by LeCraw Engineering, Inc. shall be without liability to LeCraw Engineering, Inc. Copyright LeCraw Engineering, Inc., 2018