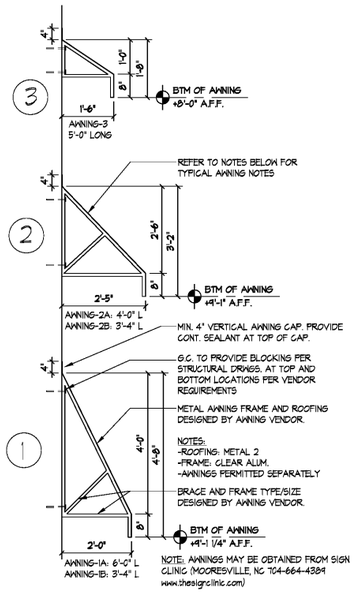

3 AWNING ELEVATIONS
SCALE: 1/2"=1'-0"

EXTERIOR FINISH SCHEDULE

MATERIAL	DESCRIPTION	MANUFACTURER	STYLE / MODEL	COLOR / FINISH	REMARKS
BRICK-1	MODULAR BRICK IN RUNNING BOND	TRIANGLE BRICK CO.	OLD SOUTH HANDFORM	--	MORTAR: HOLCIM "EGGSHELL"
BRICK-2	MODULAR BRICK IN RUNNING BOND	TRIANGLE BRICK CO.	CAPE COD	--	MORTAR: HOLCIM "EGGSHELL"
EIFIS-1	EXTERIOR INSULATING FINISH SYSTEM WITH DRAINAGE	STO CORP	StoTherm Ci Essence INSULATED WALL CLADDING SYSTEM	NA12-0023 (Medium Overall Finish (80/20) FINISH	INSTALL OVER STOGUARD LIQUID APPLIED WEATHER RESISTIVE BARRIER
EIFIS-2 TRIM	EXTERIOR INSULATING FINISH SYSTEM WITH DRAINAGE	STO CORP	StoTherm Ci Essence INSULATED WALL CLADDING SYSTEM	9485-7 WHITE (Fine Powerwall FINE (60/40) FINISH	INSTALL OVER STOGUARD LIQUID APPLIED WEATHER RESISTIVE BARRIER
ALUM. STOREFRONT-1	ALUMINUM-FRAMED ENTRANCES AND STOREFRONTS	KAWNEER	451 [illegible] CENTER SET	CLEAR ANODIZED	SEE 1/A-5.1 FOR DOOR TYPE
METAL-1	STANDING SEAM METAL ROOF, FASCIA, FLASHING, , COPING AND FLASHING	CONSTRUCTION METAL PRODUCTS 888-750-4827	FOR STANDING SEAM-SIMILAR TO 1000; 12" PAN W/ RIBS	CHARCOAL GREY	
METAL-2	METAL AWNINGS, DRIVE-THRU FASCIA COPING AND FLASHING	CONSTRUCTION METAL PRODUCTS 888-750-4827	[illegible] FLUSH METAL	CUSTOM COLOR - MATCH PANTONE COLOR: 173 C (ORANGE)	ALUM. TUBE FRAMES-CLEAR ANODIZED
EXT. PAINT-1	EXTERIOR PAINT	SHERWIN WILLIAMS	PRO INDUSTRIAL URETHAMNE ALKYD ENAMEL	MATCH METAL ROOF	USE ON KITCHEN DOORS, EXT. STORAGE & WASTE ENCLOSURE GATES
EXT. PAINT-2	EXTERIOR PAINT	SHERWIN WILLIAMS	PRO INDUSTRIAL URETHAMNE ALKYD ENAMEL	CUSTOM COLOR - MATCH PANTONE COLOR: 173 C (ORANGE)	BOLLARDS

1. NO SUBSTITUTIONS ARE ALLOWED ONLY WITH THE PRIOR APPROVAL OF BOJANGLES' RESTAURANTS, INC. AND IF SUCH SUBSTITUTION MEETS OR EXCEEDS THE STANDARD SET BY THE PRODUCT SPECIFIED HERE. SEE SPECIFICATIONS FOR ADDITIONAL REQUIREMENTS.
2. ALL EXPOSED FLASHING AT METAL ROOFS TO MATCH ROOF COLOR; OTHER LOCATIONS TO BE "BRONZE" COLOR.
3. SUBMIT SAMPLES OF METAL ROOF COLORS TO OWNER FOR APPROVAL PRIOR TO PROCUREMENT.
4. ALL GUTTERS TO MATCH LIGHT/ACCENT EIFIS TRIM AND DOWNSPOUTS TO MATCH EIFIS WALL COLOR

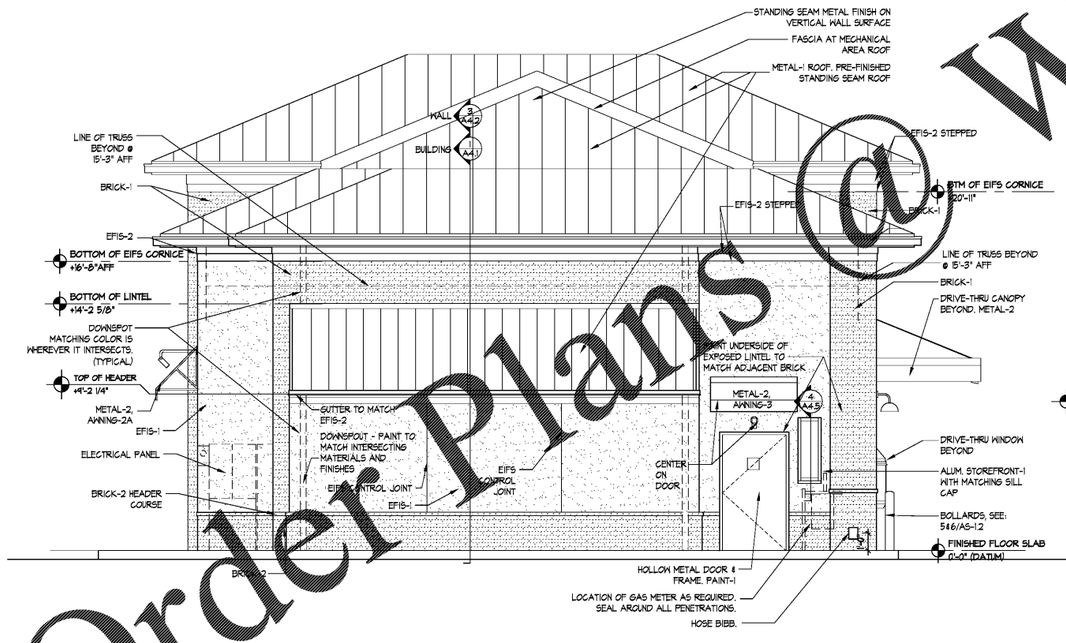

2 REAR ELEVATION
SCALE: 1/4"=1'-0"

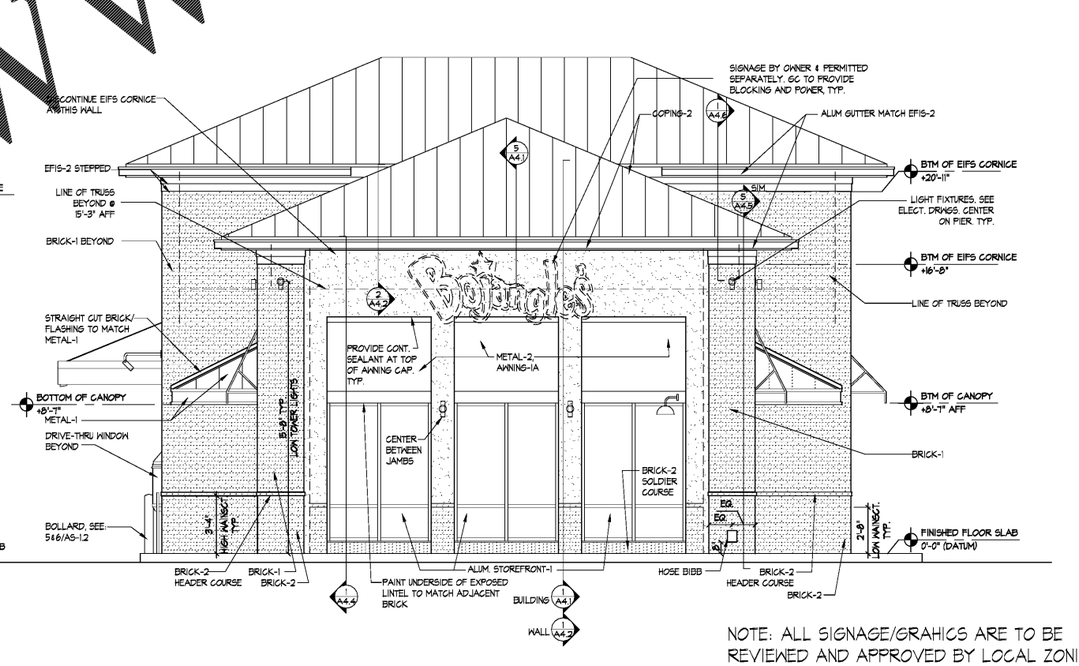

1 FRONT ELEVATION
SCALE: 1/4"=1'-0"

NOTE: ALL SIGNAGE/GRAHICS ARE TO BE REVIEWED AND APPROVED BY LOCAL ZONING AUTHORITIES, PRIOR TO INSTALLATION

THE ARCHITECT/ENGINEER DOES NOT DEFINE THE SCOPE OF INDIVIDUAL TRADES, SUBCONTRACTORS, MATERIAL SUPPLIERS, OR VENDORS. ANY SHEET NUMBERING SYSTEM USED WHICH IDENTIFIES DISCIPLINES IS SOLELY TO SEPARATE ARCHITECT'S AND ENGINEER'S SCOPE; IT DOES NOT DEFINE A SUBCONTRACTOR'S SCOPE OF WORK. ANY DISCREPANCIES BETWEEN DRAWINGS, SPECIFICATIONS, CODES OR CONSTRUCTION SEQUENCING SHALL BE BROUGHT TO THE ATTENTION OF THE ARCHITECT PRIOR TO PROCEEDING. NO CONSIDERATION WILL BE GIVEN TO REQUESTS FOR CHANGE ORDERS FOR FAILURE TO OBTAIN AND REVIEW THE COMPLETE SET OF CONSTRUCTION DOCUMENTS, OR FOR FAILURE TO SEEK INTERPRETATION FROM ARCHITECT FOR DISCREPANCIES.

Order Plans @ WWW.LDLine.com

ESD
architecture • interior design
421 Penman Street, Suite 200, Charlotte, NC 28203
Email: esd@esdarch.com • Phone: 704-373-1900

NOT FOR CONSTRUCTION

BOJANGLES' 14 RESTAURANT
HUDSON BRIDGE ROAD
AT WILLIS DRIVE
STOCKBRIDGE, GEORGIA

NOT FOR CONSTRUCTION

ISSUE DATE: 2-4-2019
PRELIM-BUDGET
REVISION 1: --
REVISION 2: --
REVISION 3: --
REVISION 4: --

PROJECT #: 18-164-000
CONTENT: EXTERIOR ELEVATIONS

PROJECT ARCHITECT: ECE
DRAWN BY: BH/CDD
CADD FILE NAME: 18-164\CD\A-3.2 EXT ELEVATIONS

THIS DRAWING AND THE DESIGN SHOWN ARE THE PROPERTY OF ESD. THE REPRODUCTION, OR USE OF THIS DRAWING WITHOUT THEIR WRITTEN CONSENT IS PROHIBITED. ANY INFRINGEMENT IS SUBJECT TO LEGAL ACTION.

Sheet
A-3.2

P:_CLIENT FILES\Bojangles'\18-164-000 Bojangles (F) Stockbridge GA\06-CD's-NEW Pitch Roof\A03-2 EXTERIOR ELEVATIONS.dwg, Plotted By: rsevers, Plotted: Feb 04, 2019 - 5:45pm